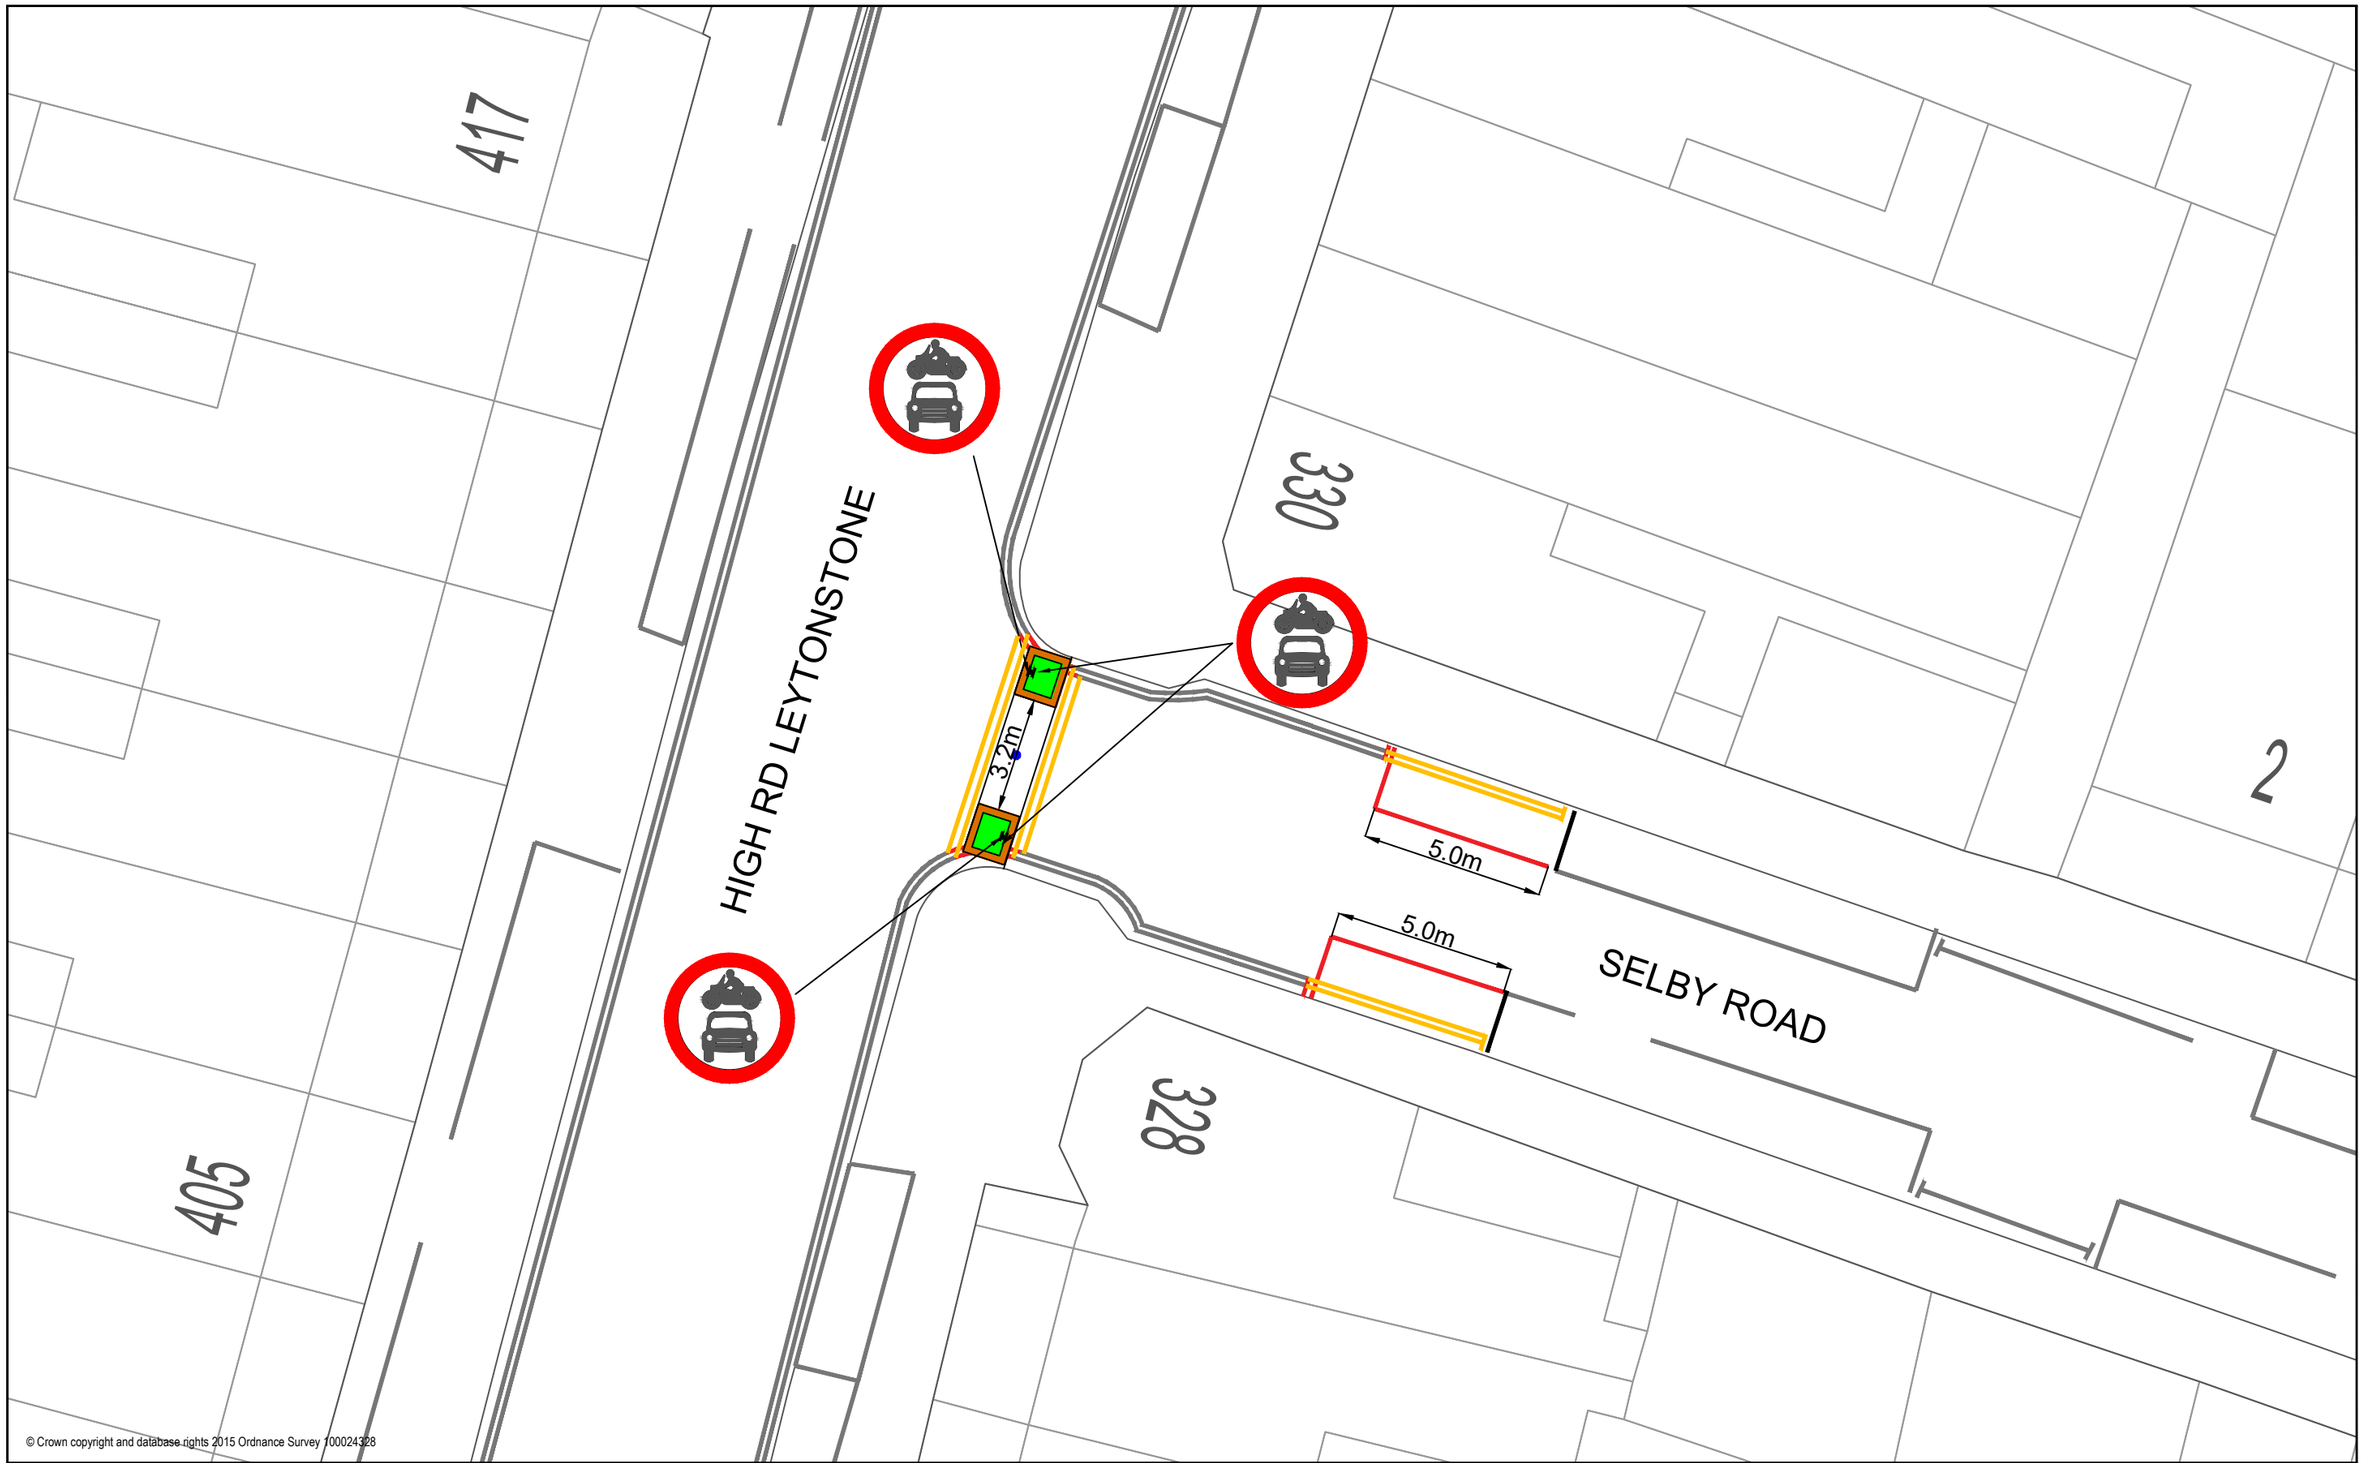

Drawn By	NT
Drawing No.	1.22-LN-SL-TMO-08
Date	February 2020
Scale	NTS

Title

SOUTH LEYTONSTONE

Selby Road - TMO Plan

Experimental Modal Filter Design

Notes

1. All dimensions are in metres unless otherwise stated
2. All levels are in metres unless otherwise stated
3. All traffic signs and road markings refer to Traffic Signs Regulations and General Directions 2016
4. Road markings shall be thermoplastic material complying with BS3262: Class A

KEY

- New double yellow lines
- Remove parking bay
- Existing double yellow lines to remain
- New planter. (1.4m x 1.2m, height 0.9m)
- Bollards to be removed
- Fixed bollard
- New post
- New road marking

Waltham Forest