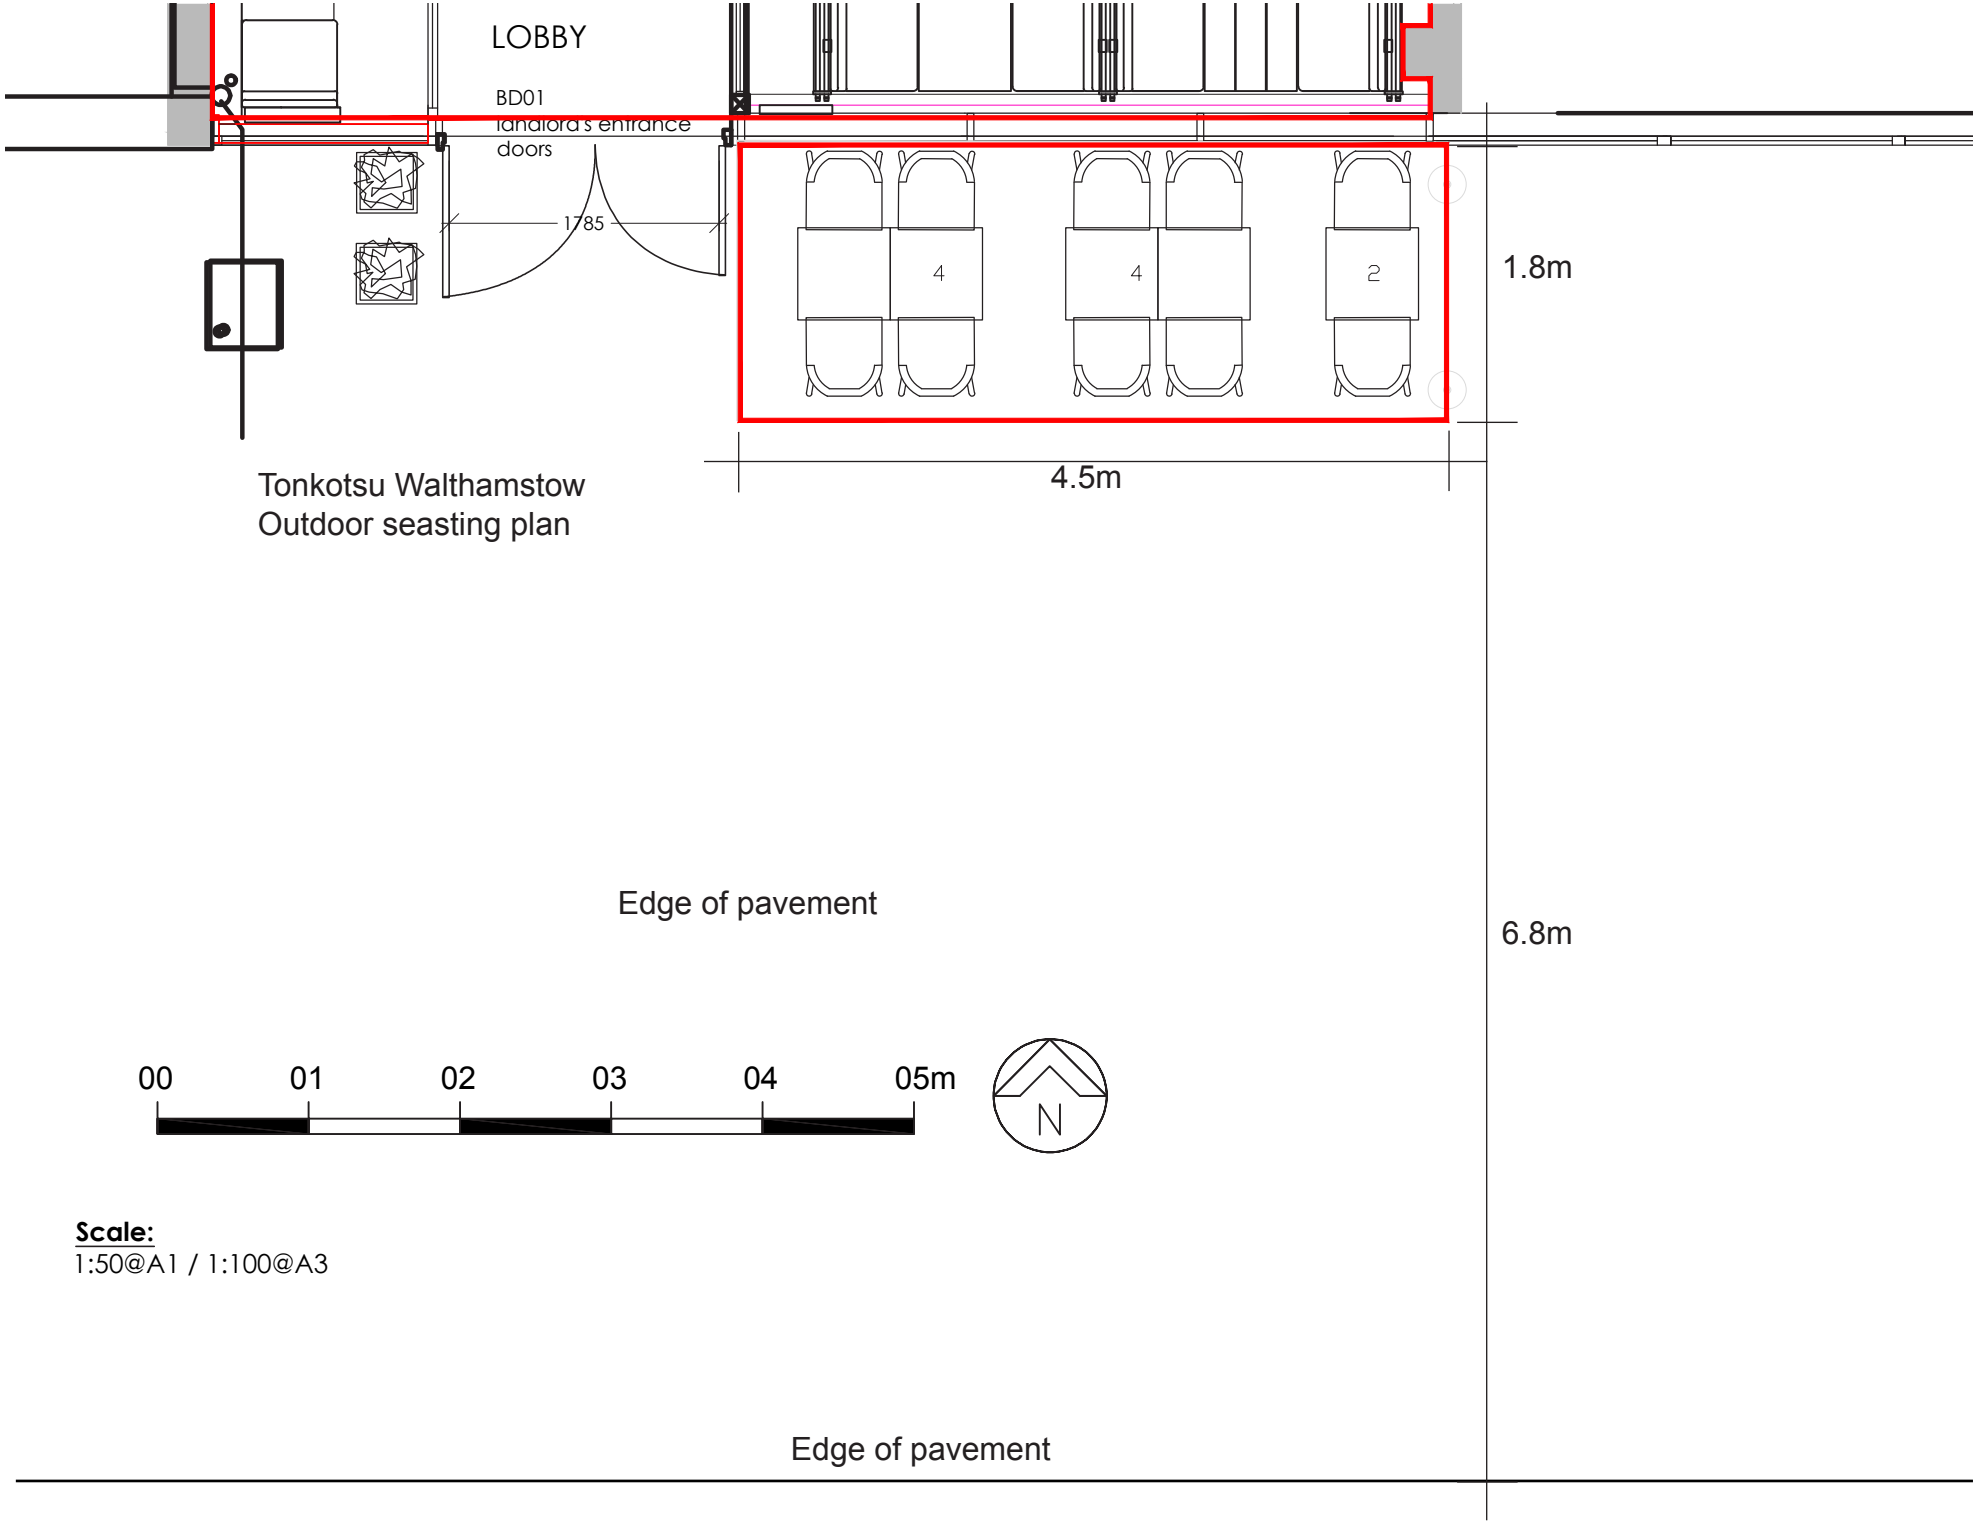
LOBBY
BD01
landlord's entrance
doors
1785
4
4
2
1.8m
4.5m
Tonkotsu Walthamstow
Outdoor seasting plan
Edge of pavement
6.8m
00
01
02
03
04
05m
N
Scale:
1:50@A1 / 1:100@A3
Edge of pavement