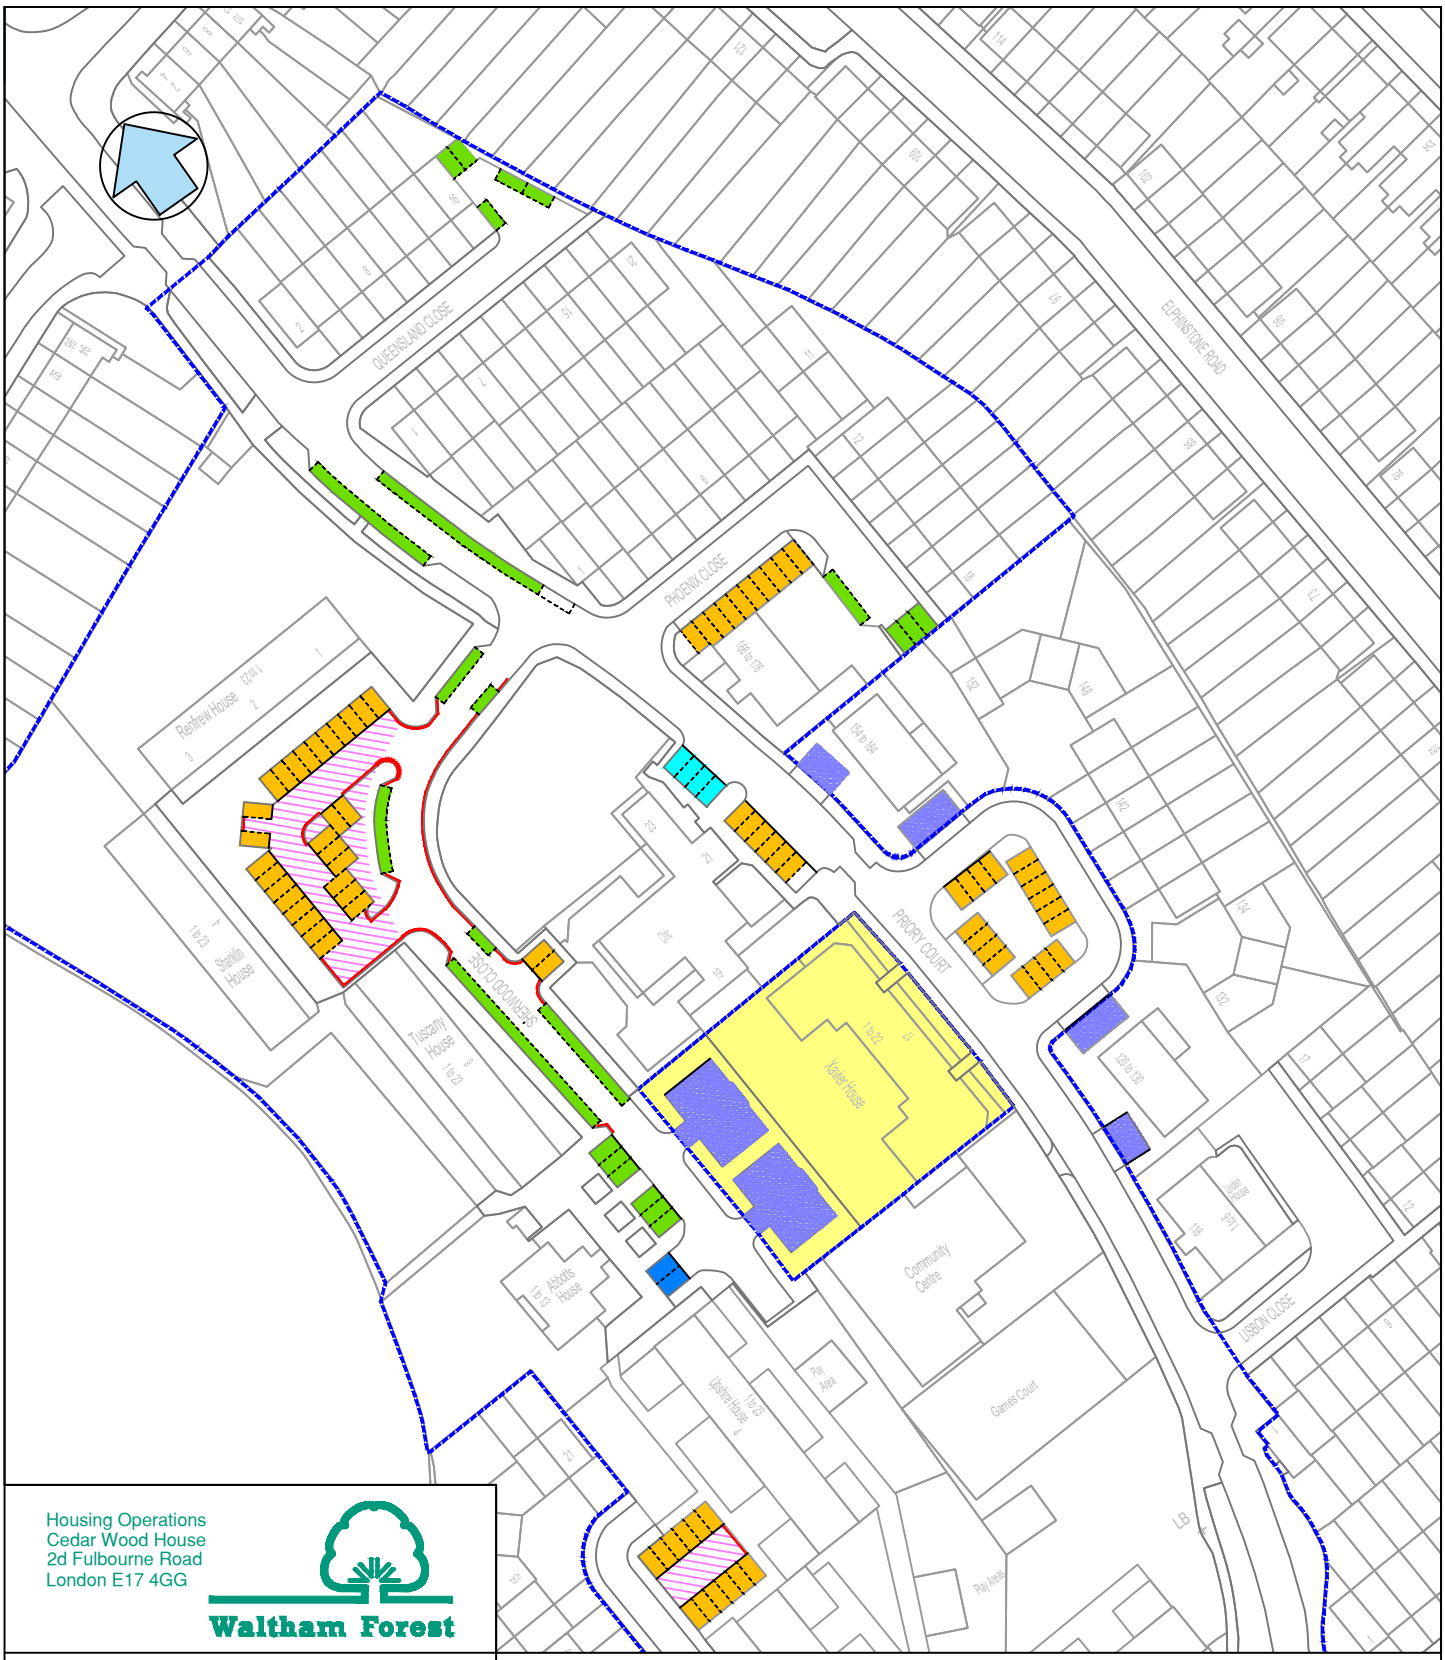

Housing Operations
Cedar Wood House
2d Fulbourne Road
London E17 4GG

Waltham Forest

Job Title

PRIORY COURT, E17

Drawing Title

PRIORY COURT (H-PRC) CONTROLLED PARKING ZONE – NO WAITING "AT ANY TIME"

Chkd. by	Date	Scale	Drawn by
	17/10/23	A4 @ 1:1250	D.G.F.

Drawing No. H-PRC-02 | I

KEY

- Estate boundary
- Off street parking area "no waiting at any time"
- Parking area not enforced by the council.
- Disabled blue badge holders only "at any time"
- Short term parking (off street) bays (30 mins no return within 2 hours) Mon to Sat 8am to 6:30pm
- Permit holders only (off street) bays (H-PRC) Mon to Sat 8am to 6:30pm
- Permit holders only (on street) bays (H-PRC) Mon to Sat 8am to 6:30pm
- Double yellow line "no waiting at any time"
- Properties within zone without access to (H-PRC) permits

O:\ES\Engineering Design\1.0-Projects\1.11 – Controlled Parking Zones\Housing Estates_DAVID FILES\Projects\2022-23\Priory Court\Plans\TMO\H-PRC-01 & 02 – Priory Court – TMO Plan – Rev I.dwg