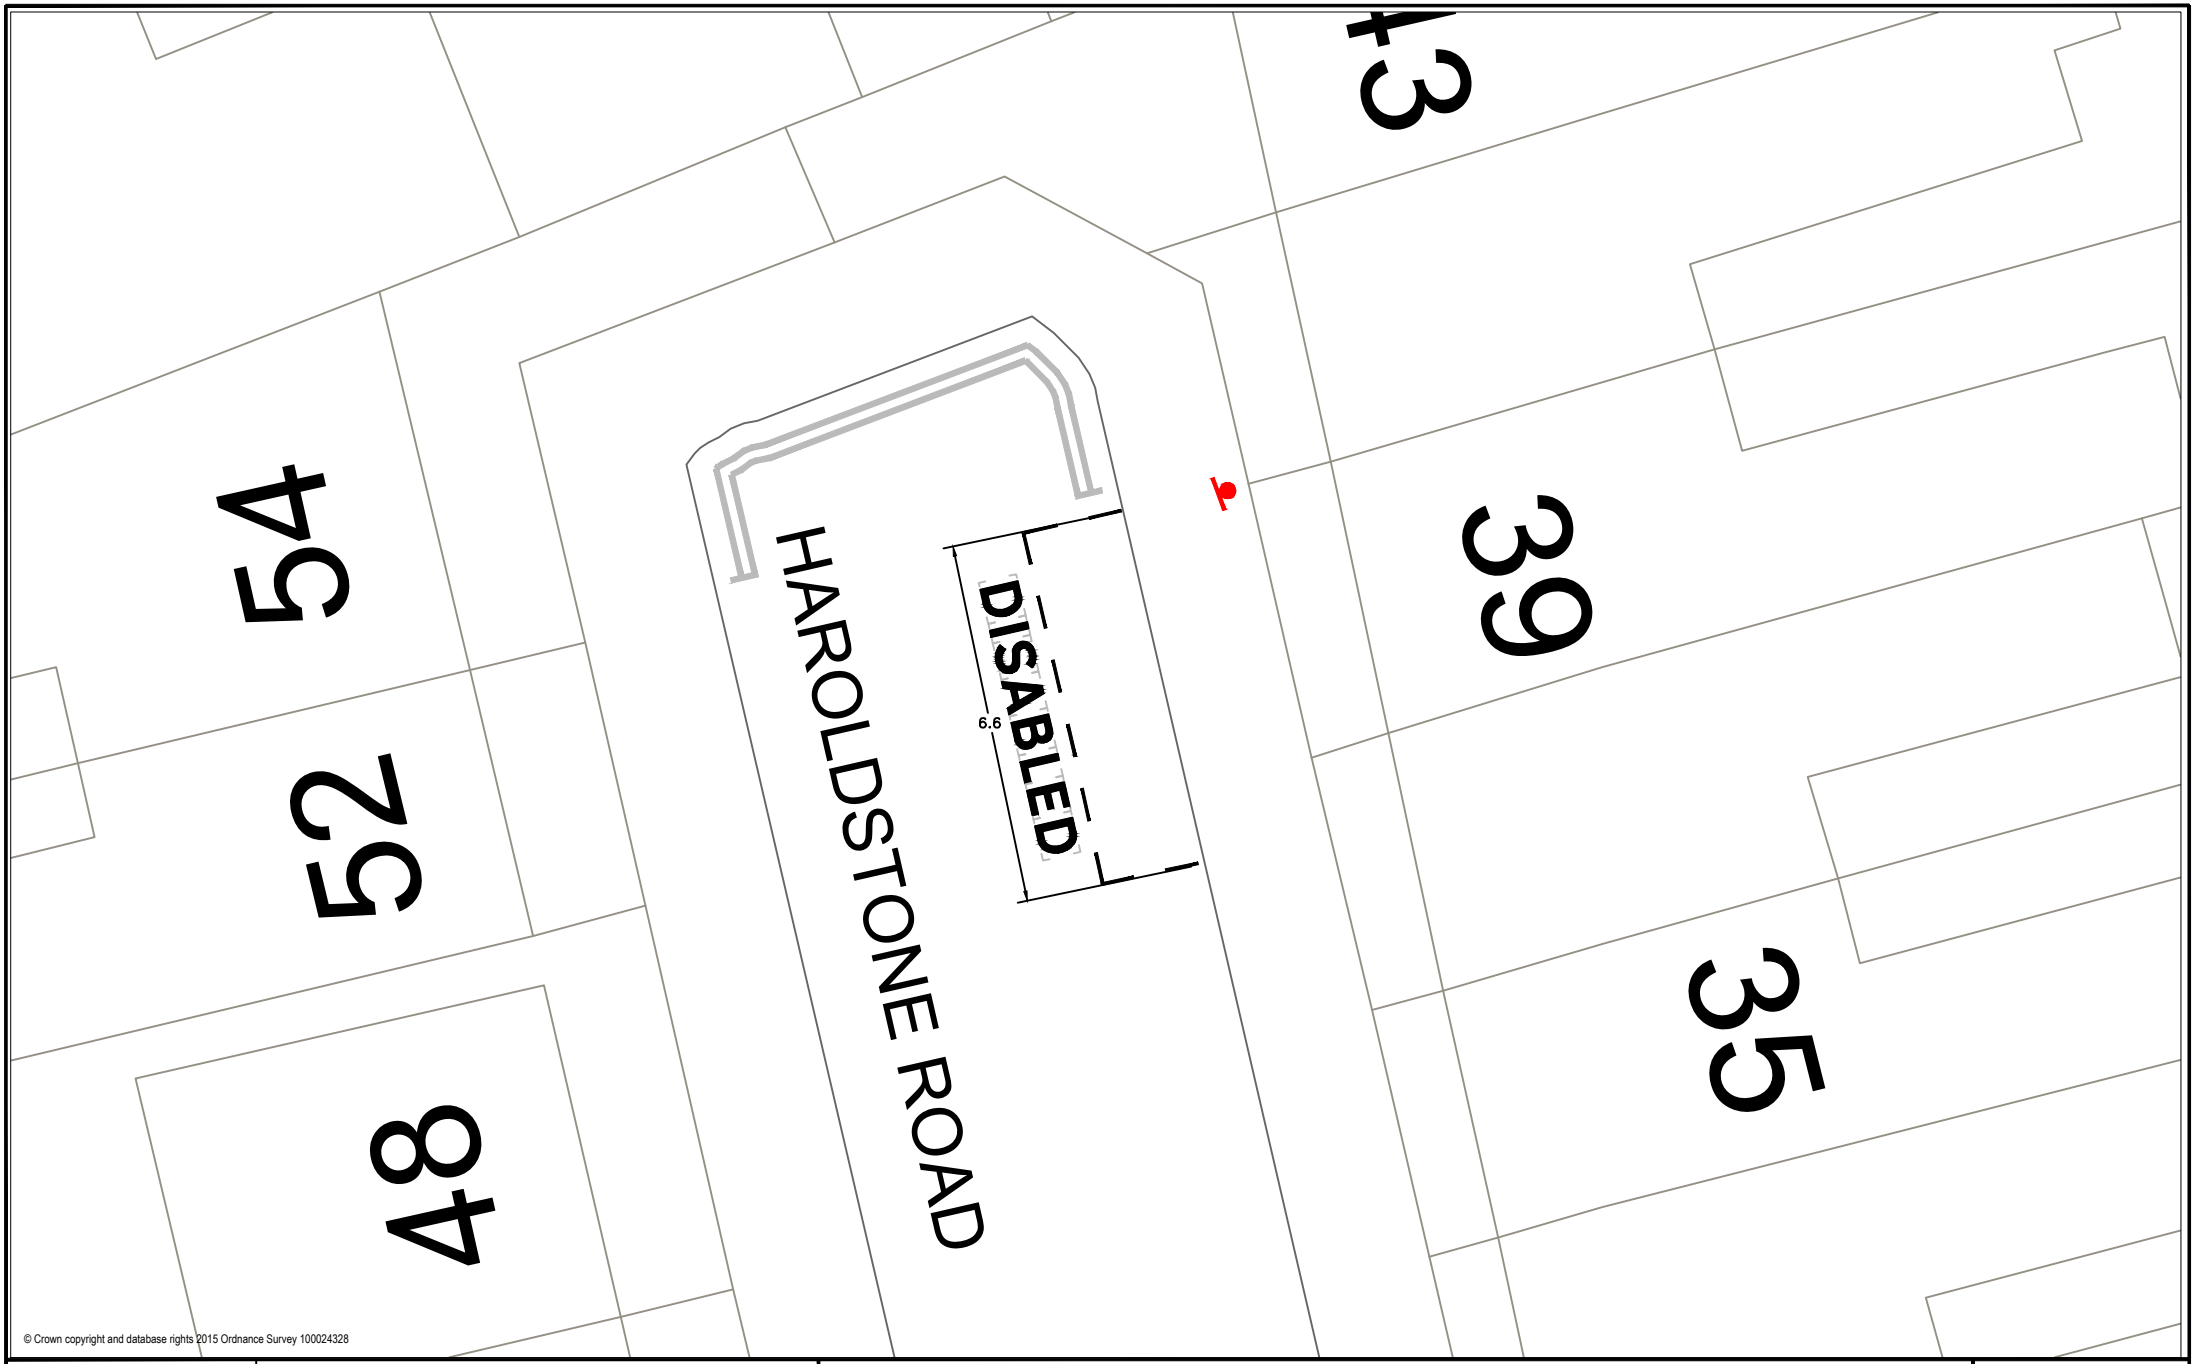

© Crown copyright and database rights 2015 Ordnance Survey 100024328

Drawn By	
Drawing No.	01
Date	
Scale	NTS

Title

39 Haroldstone Road E17

Notes

- New post and sign
- Proposed disabled bay
- Existing road markings

Waltham Forest

This map is reproduced from Ordnance Survey material with the permission of Ordnance Survey on behalf of the Controller of Her Majesty's Stationery Office © Crown copyright. Unauthorised reproduction infringes Crown copyright and may lead to prosecution or civil proceedings. (100032379) (2018) | Contains Ordnance Survey data © Crown copyright and database right (2018)

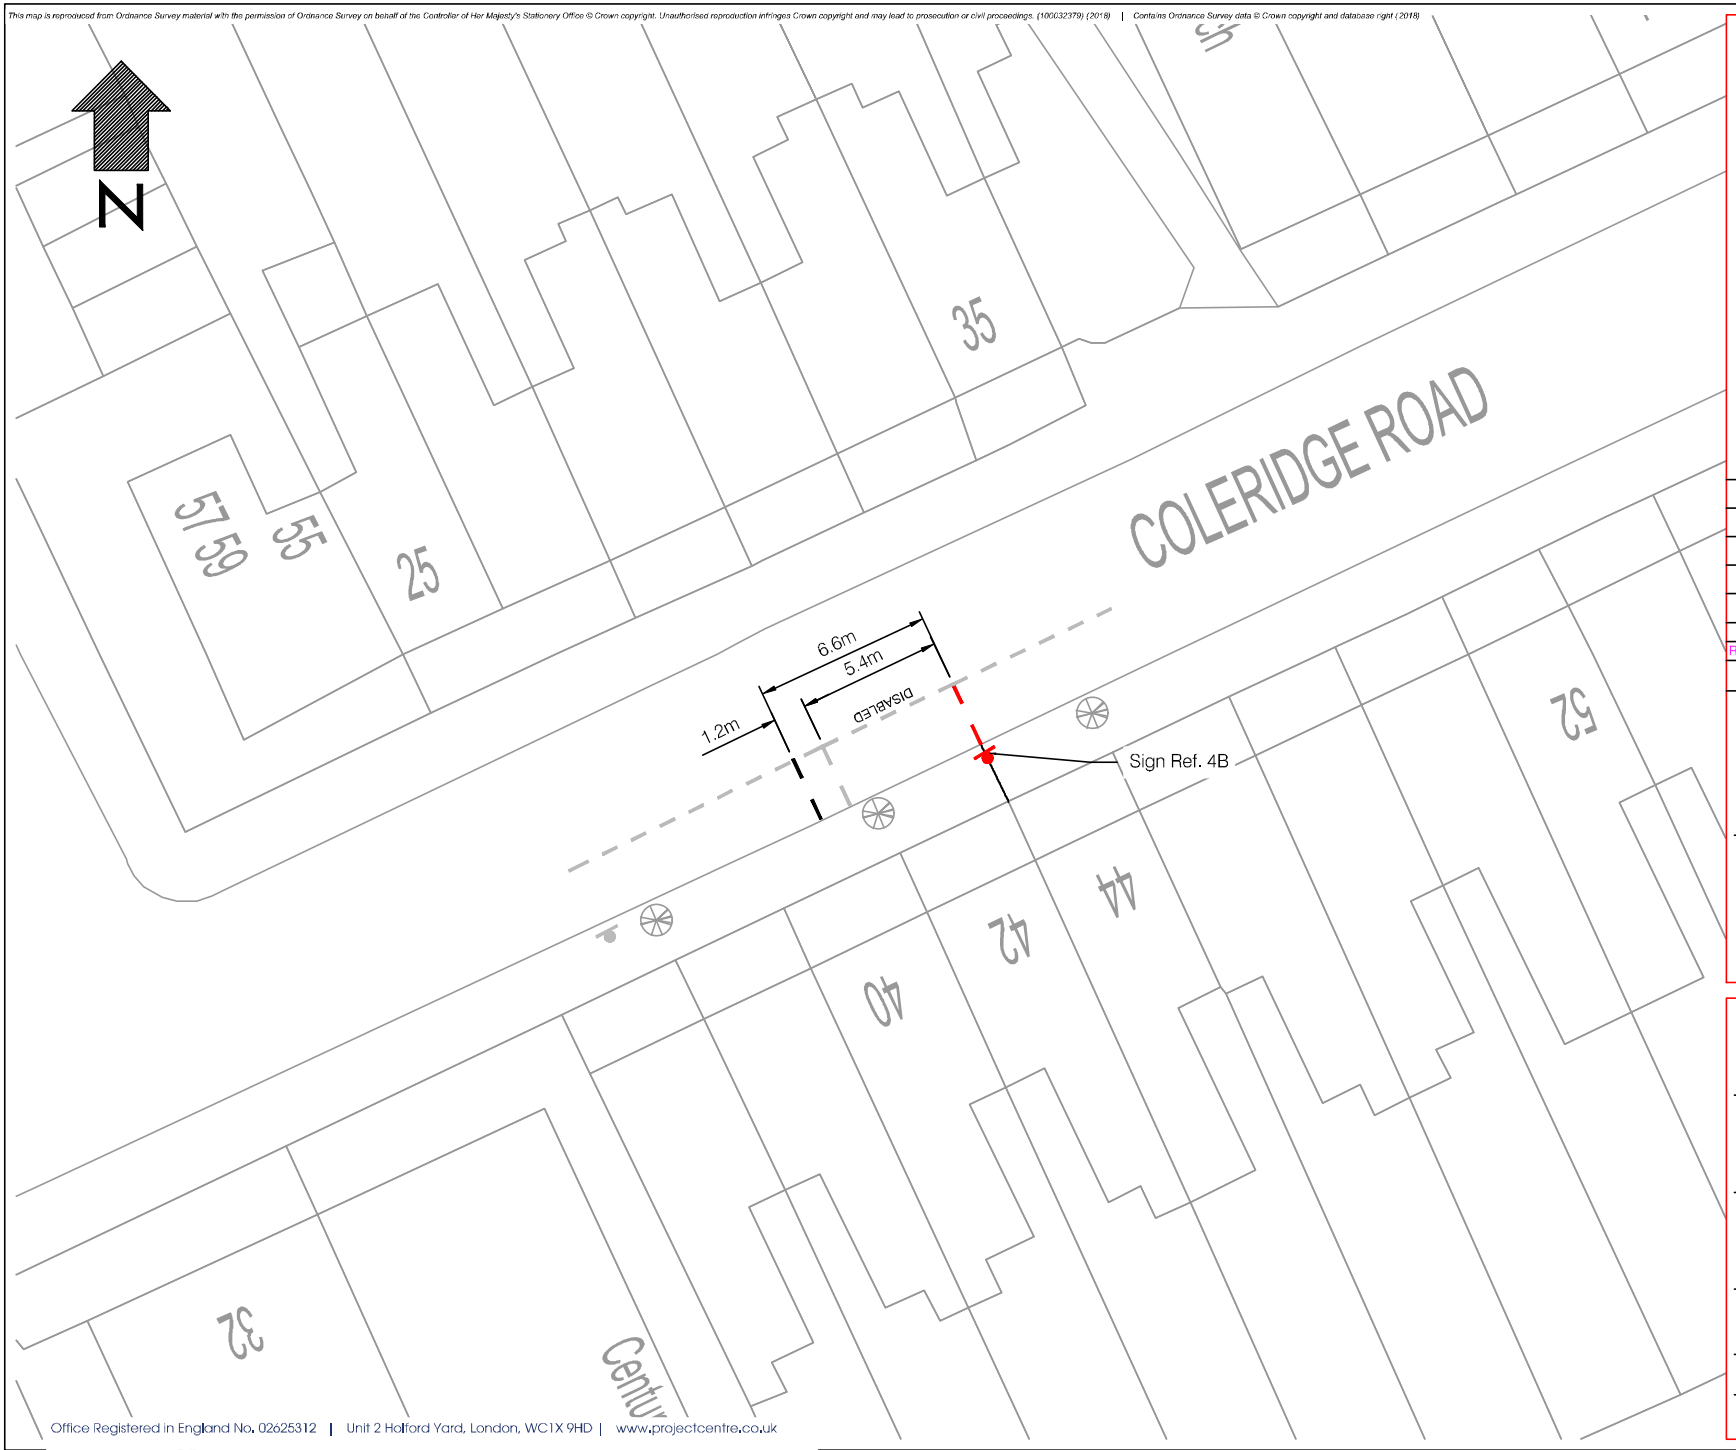

Key

- Existing disabled bay
- Existing double yellow line
- Existing single yellow line
- Existing bay markings
- Existing tree
- Existing telegraph pole
- Existing lamp column
- Existing sign on lamp column
- Existing sign and post
- Proposed disabled bay extension
- Existing line to be removed
- Proposed sign on lamp column
- Proposed sign on new post
- Proposed sign on existing post

For sign details please refer to sign schedules drawing no. 1000005135-2-120

Rev	Date	Description	Drn	Chk	App
-	22/01/19	ORIGINAL ISSUE	MS	CG	TW

This drawing has been specifically prepared to meet the requirements of the named client and may contain design and innovative features which differ from conventional design standards.

PROJECT CENTRE

bsi. ISO 9001 Quality Management FS 77166

Unit 2 Holford Yard
London
WC1X 9HD
Tel. 0330 0080 855
Mail. info@projectcentre.co.uk
Web. www.projectcentre.co.uk

Client: Waltham Forest

Project: DISABLED BAY REVIEW

Drawing Title: 42 COLERIDGE ROAD, E17
-

Drawing Status: FOR INFORMATION

Drawn	Designed	Date	Scale	Size
MS	-	JAN 19	1:200	A3

Drawing No. 1000005135-2-SK32-10 | Rev -

© Crown copyright and database rights 2015 Ordnance Survey 100024328

Drawn By	85 Albert Road E17
Drawing No.	01
Date	
Scale	NTS

Title

Notes

- New post and sign
- Proposed disabled bay
- Existing road markings

Waltham Forest

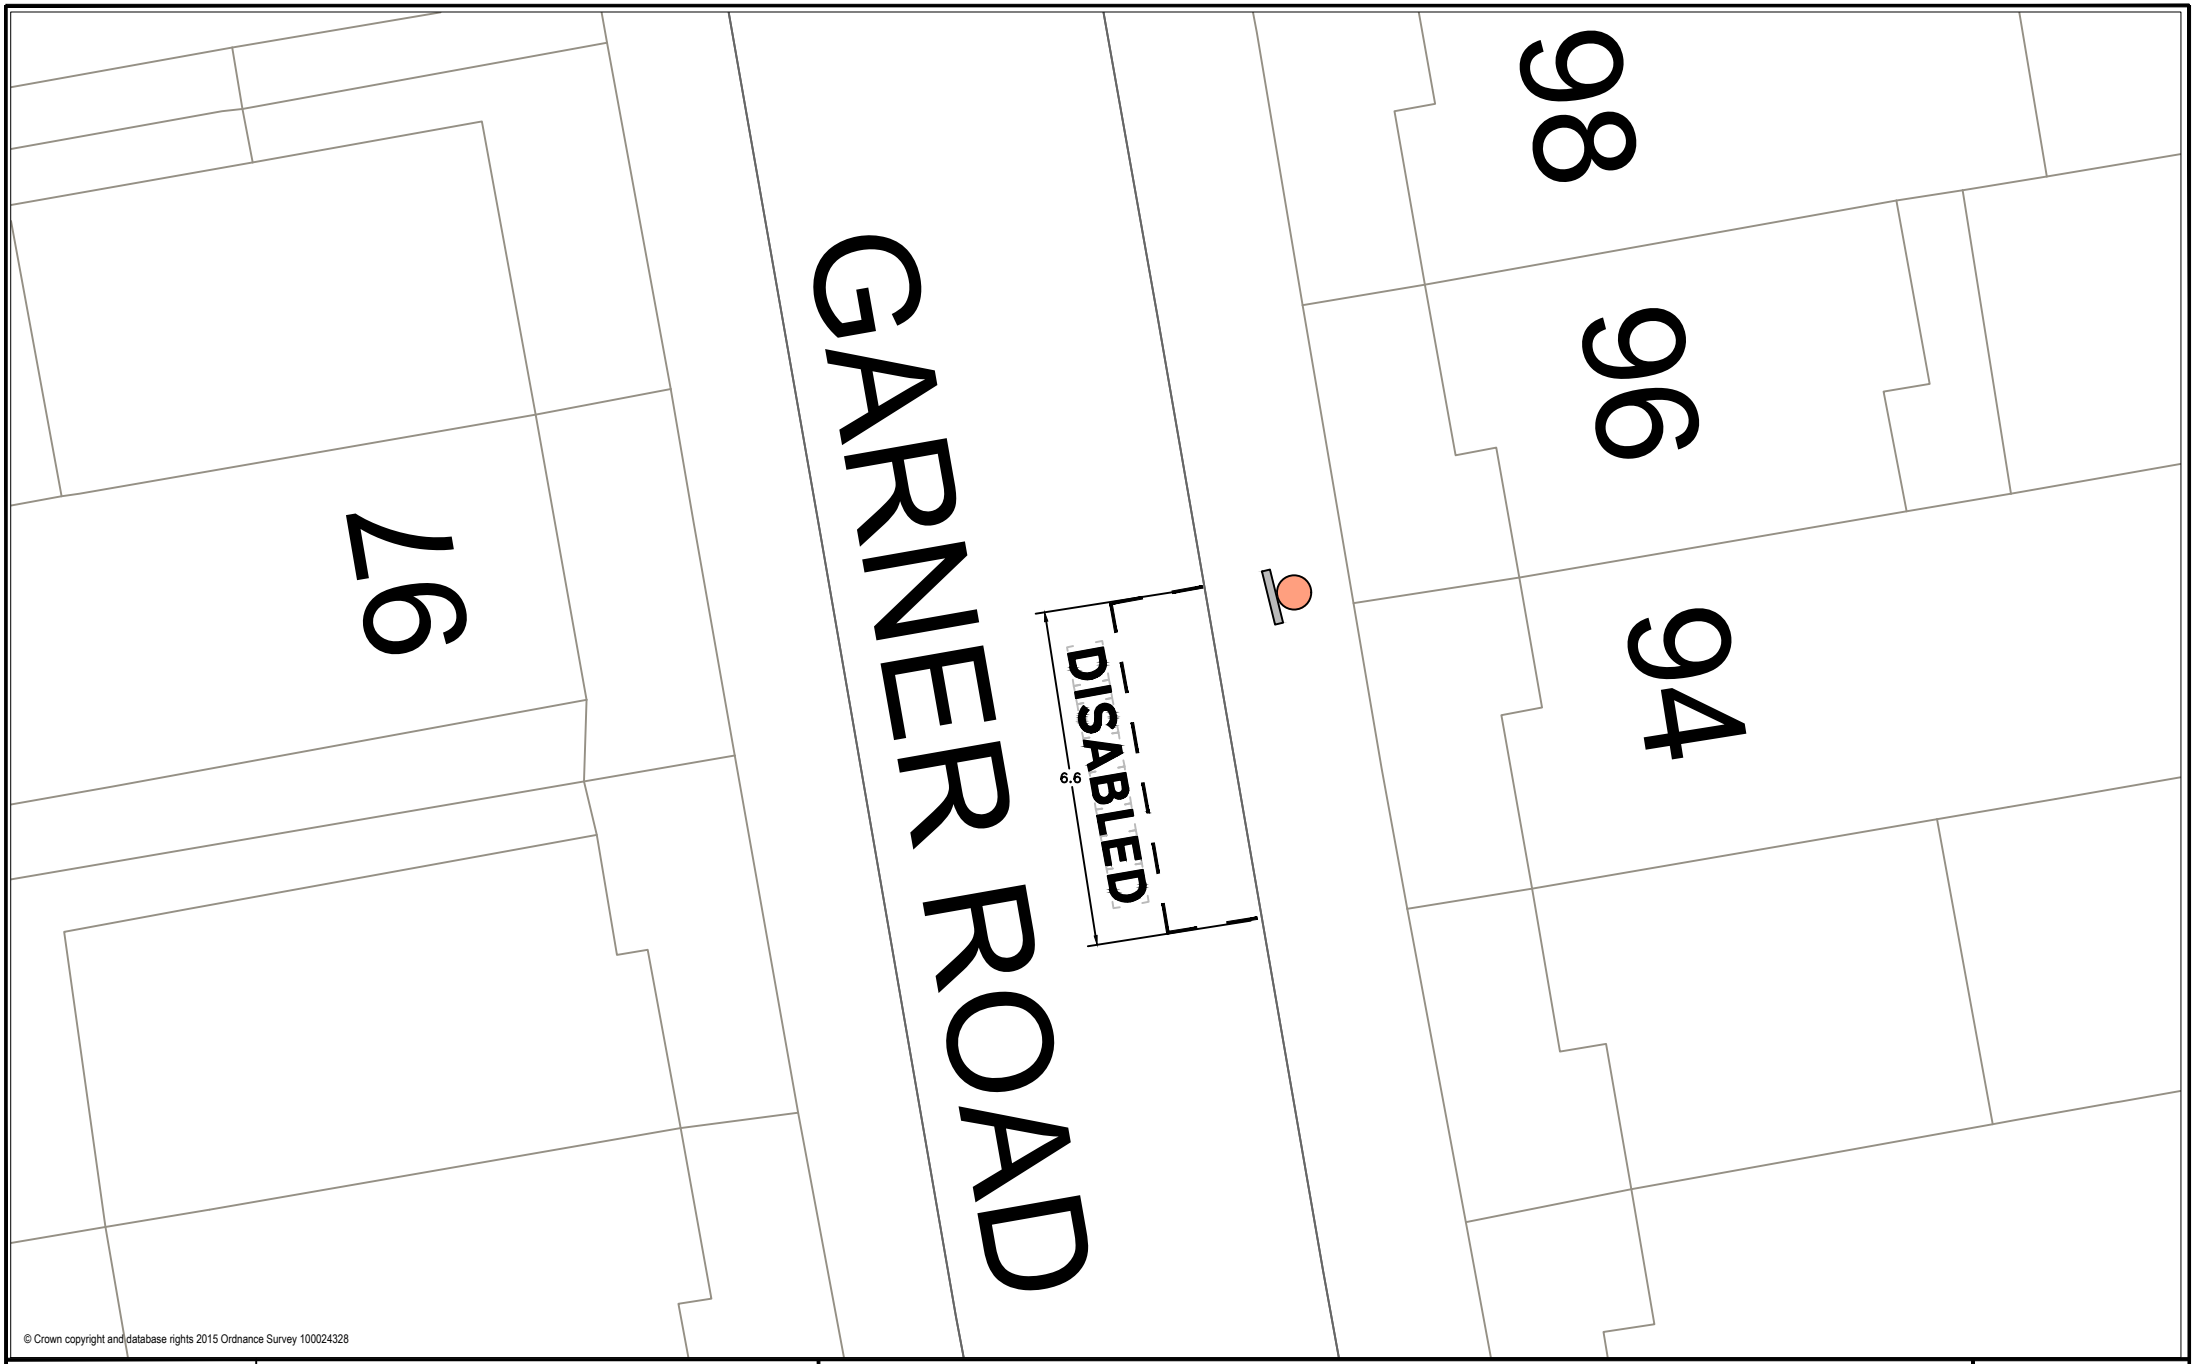

© Crown copyright and database rights 2015 Ordnance Survey 100024328

Drawn By	
Drawing No.	01
Date	
Scale	NTS

Title

94 Garner Road E17

Notes

Replace sign on existing post

Proposed disabled bay

Waltham Forest

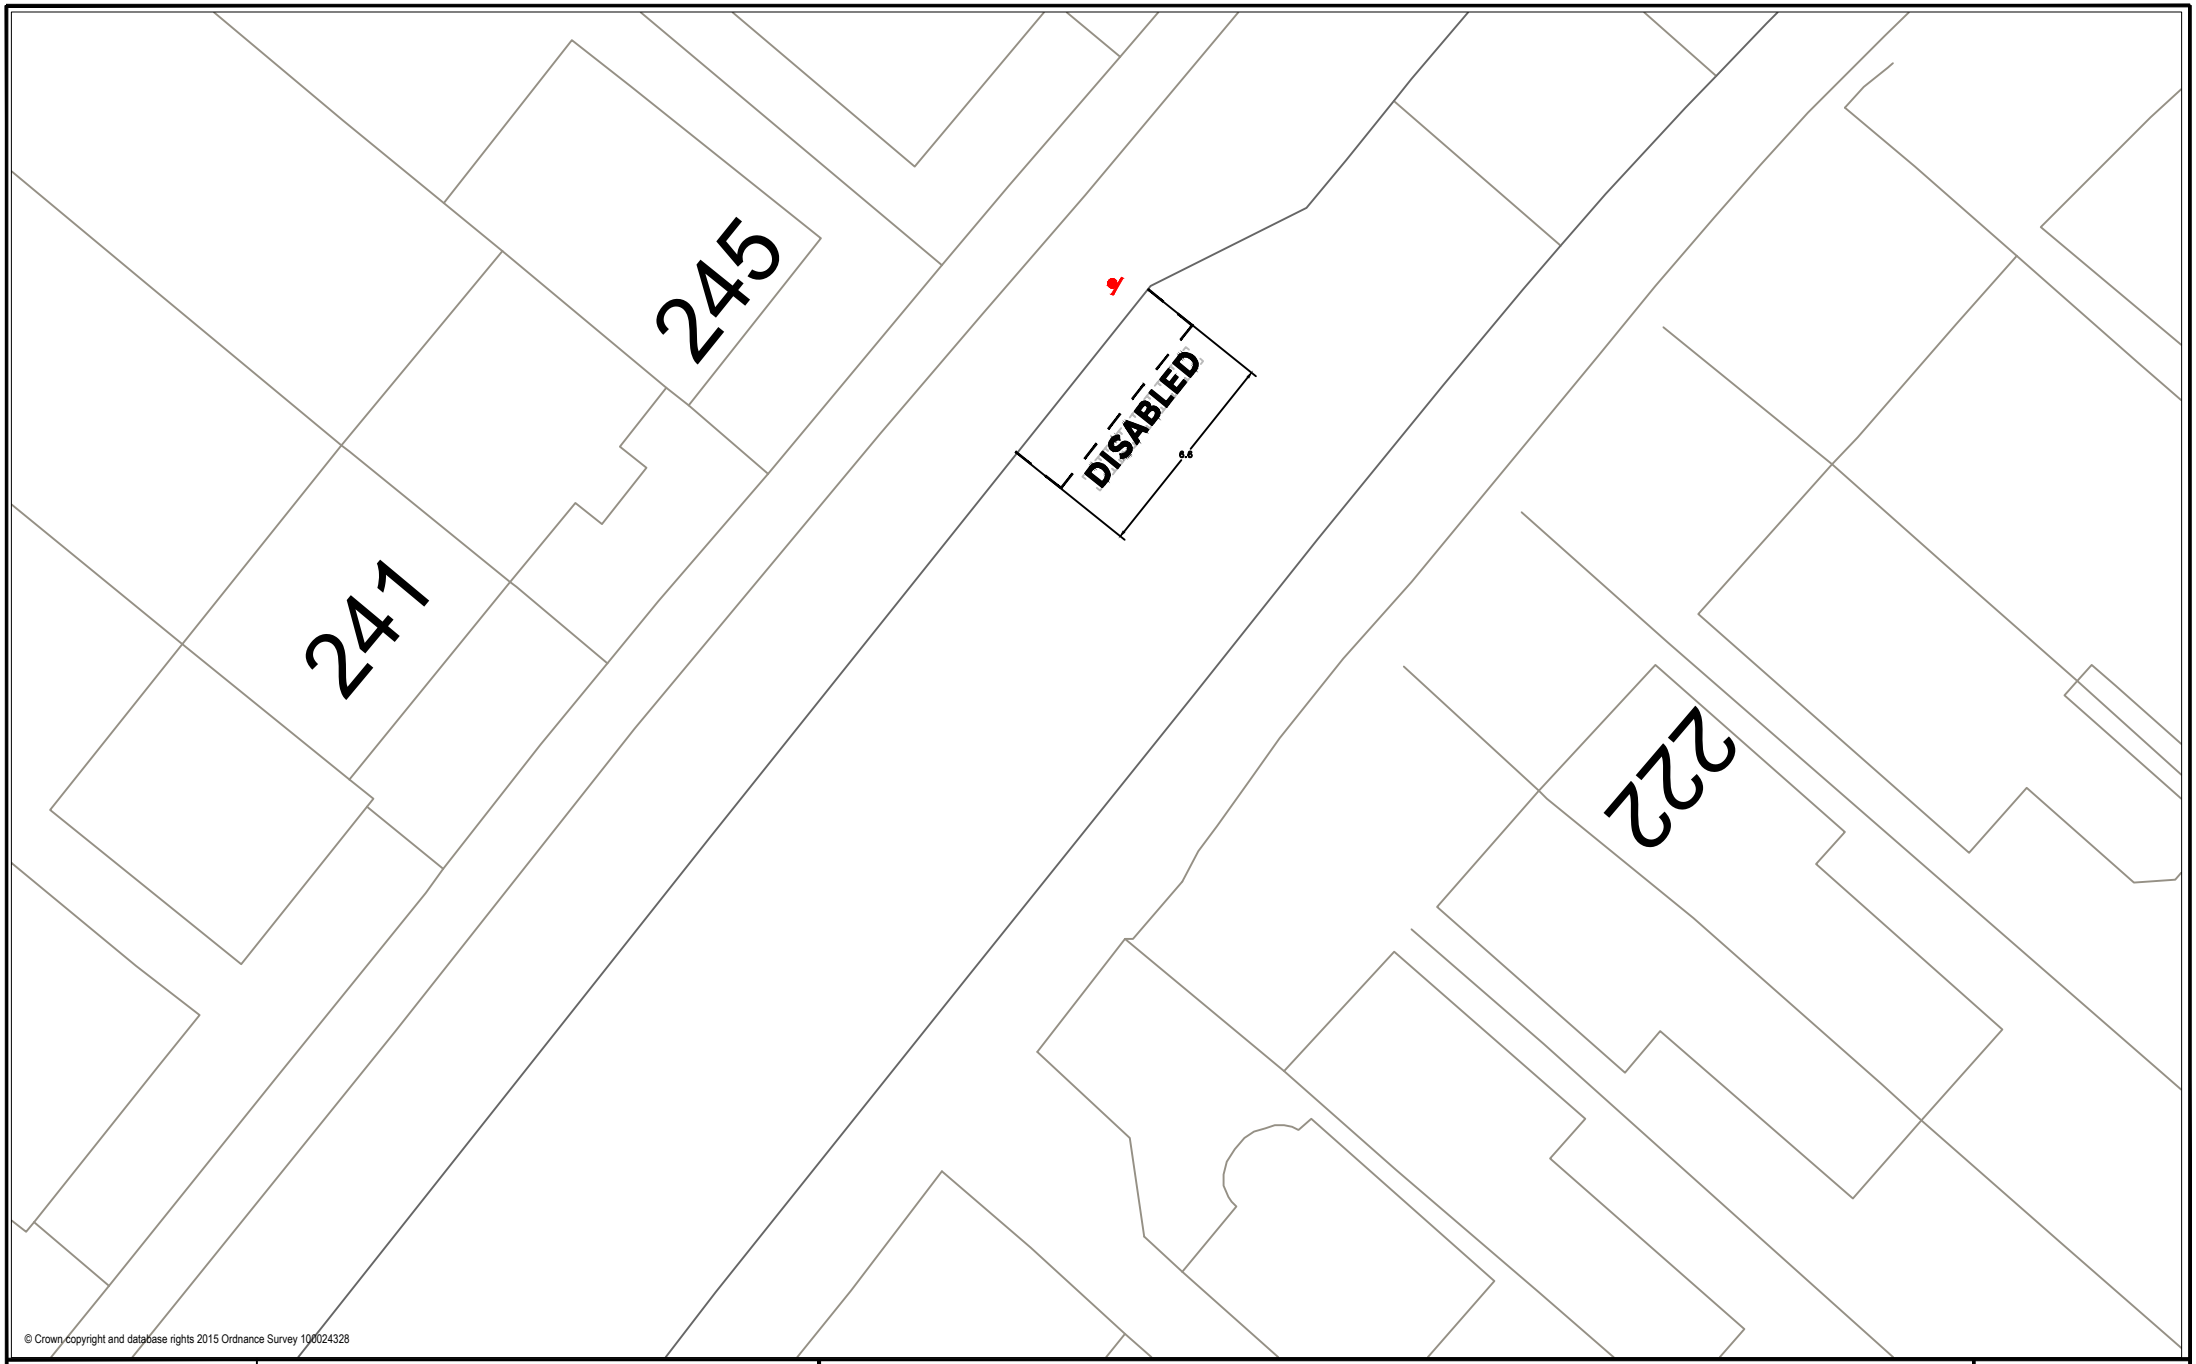

© Crown copyright and database rights 2015 Ordnance Survey 100024328

Drawn By	
Drawing No.	01
Date	
Scale	NTS

Title

249 Hale End Road

Notes

Proposed disabled bay

Waltham Forest

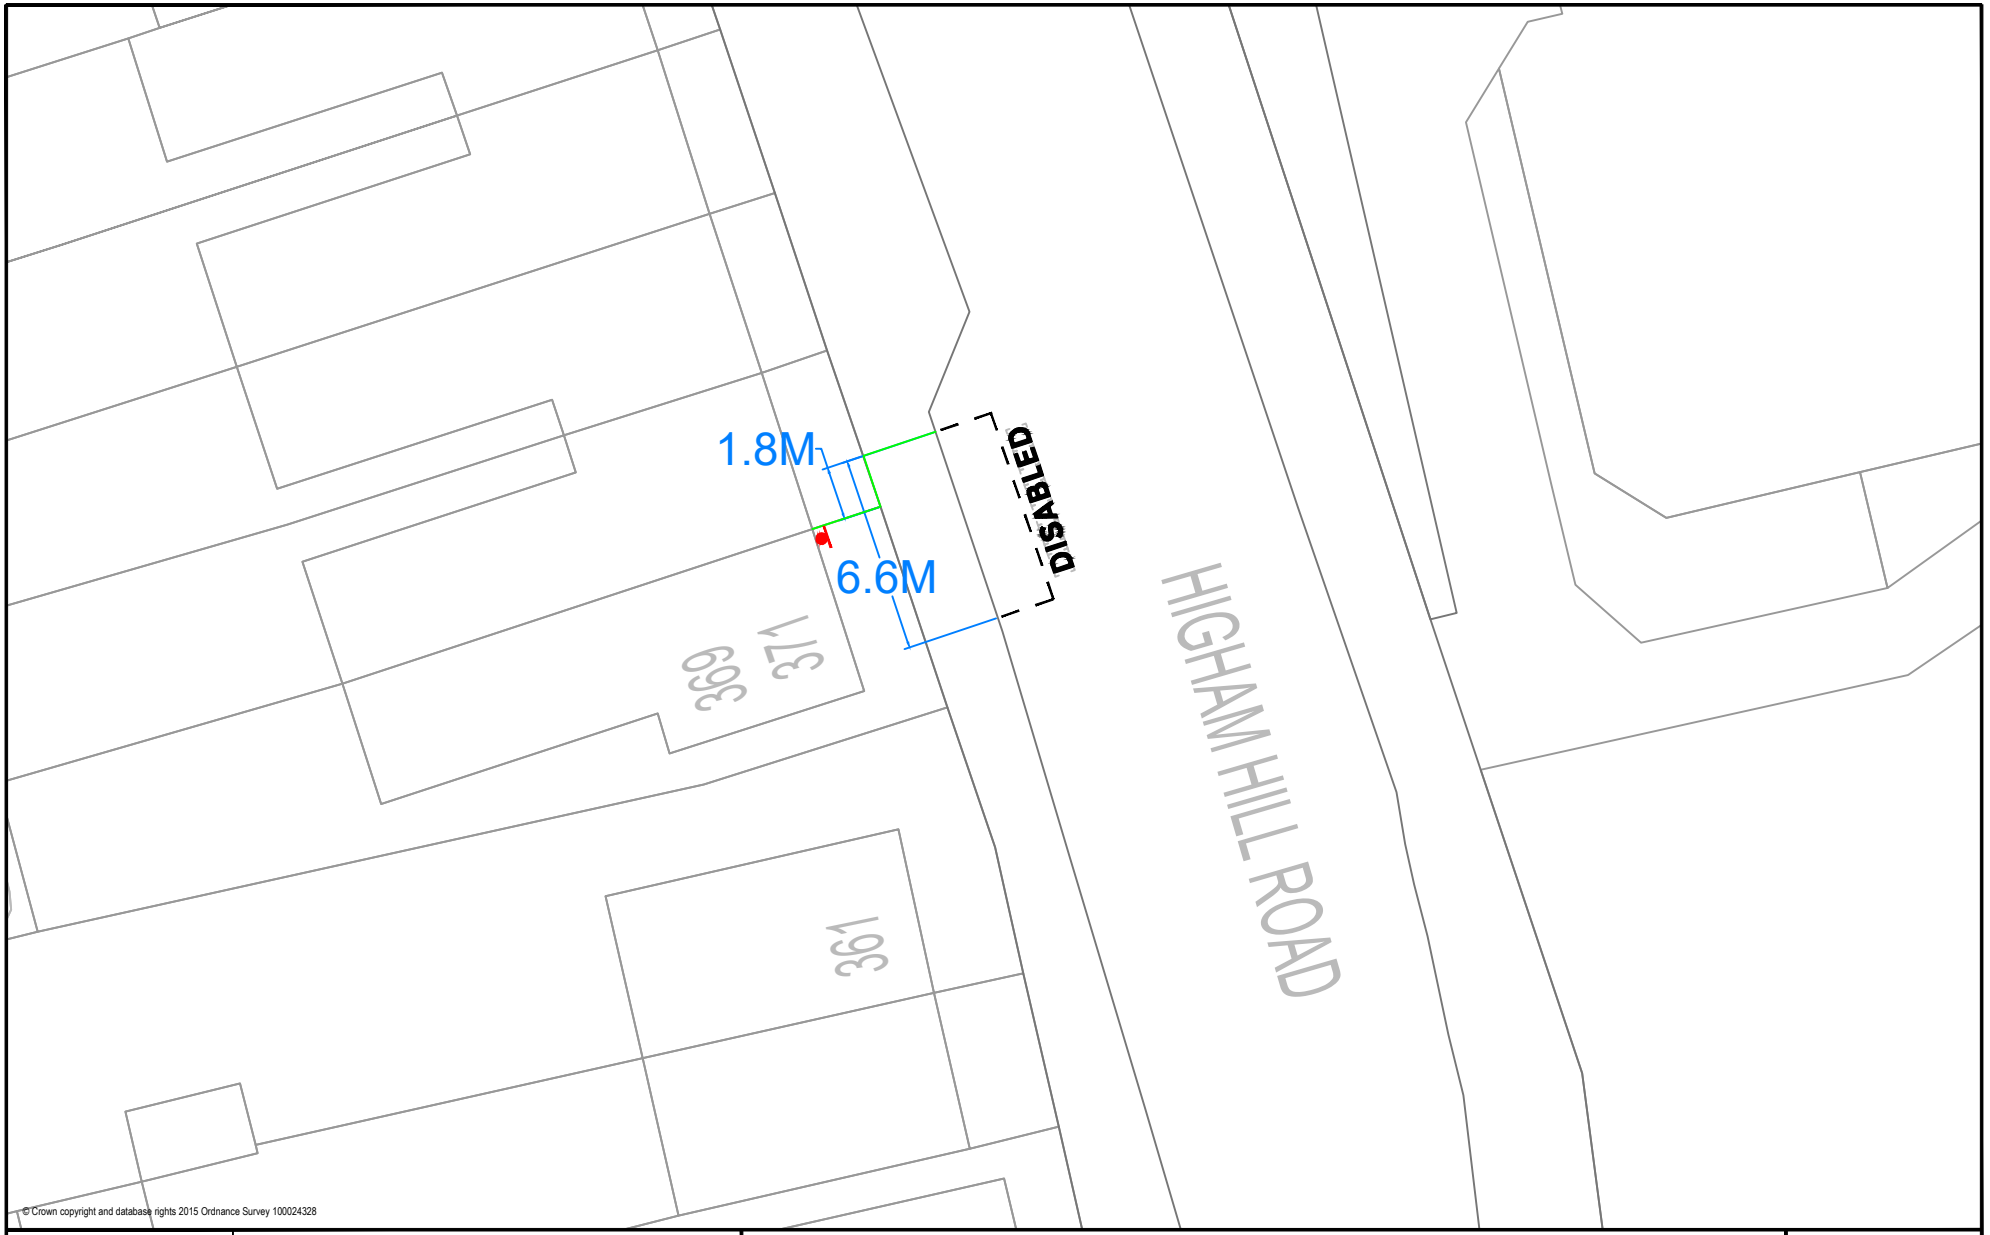

Drawn By	NW
Drawing No.	01 of 01
Date	19/08/2020
Scale	NTS

Title

369 Higham Hill Road E17

Notes

Proposed disabled bay markings

New post and disabled bay sign

Waltham Forest

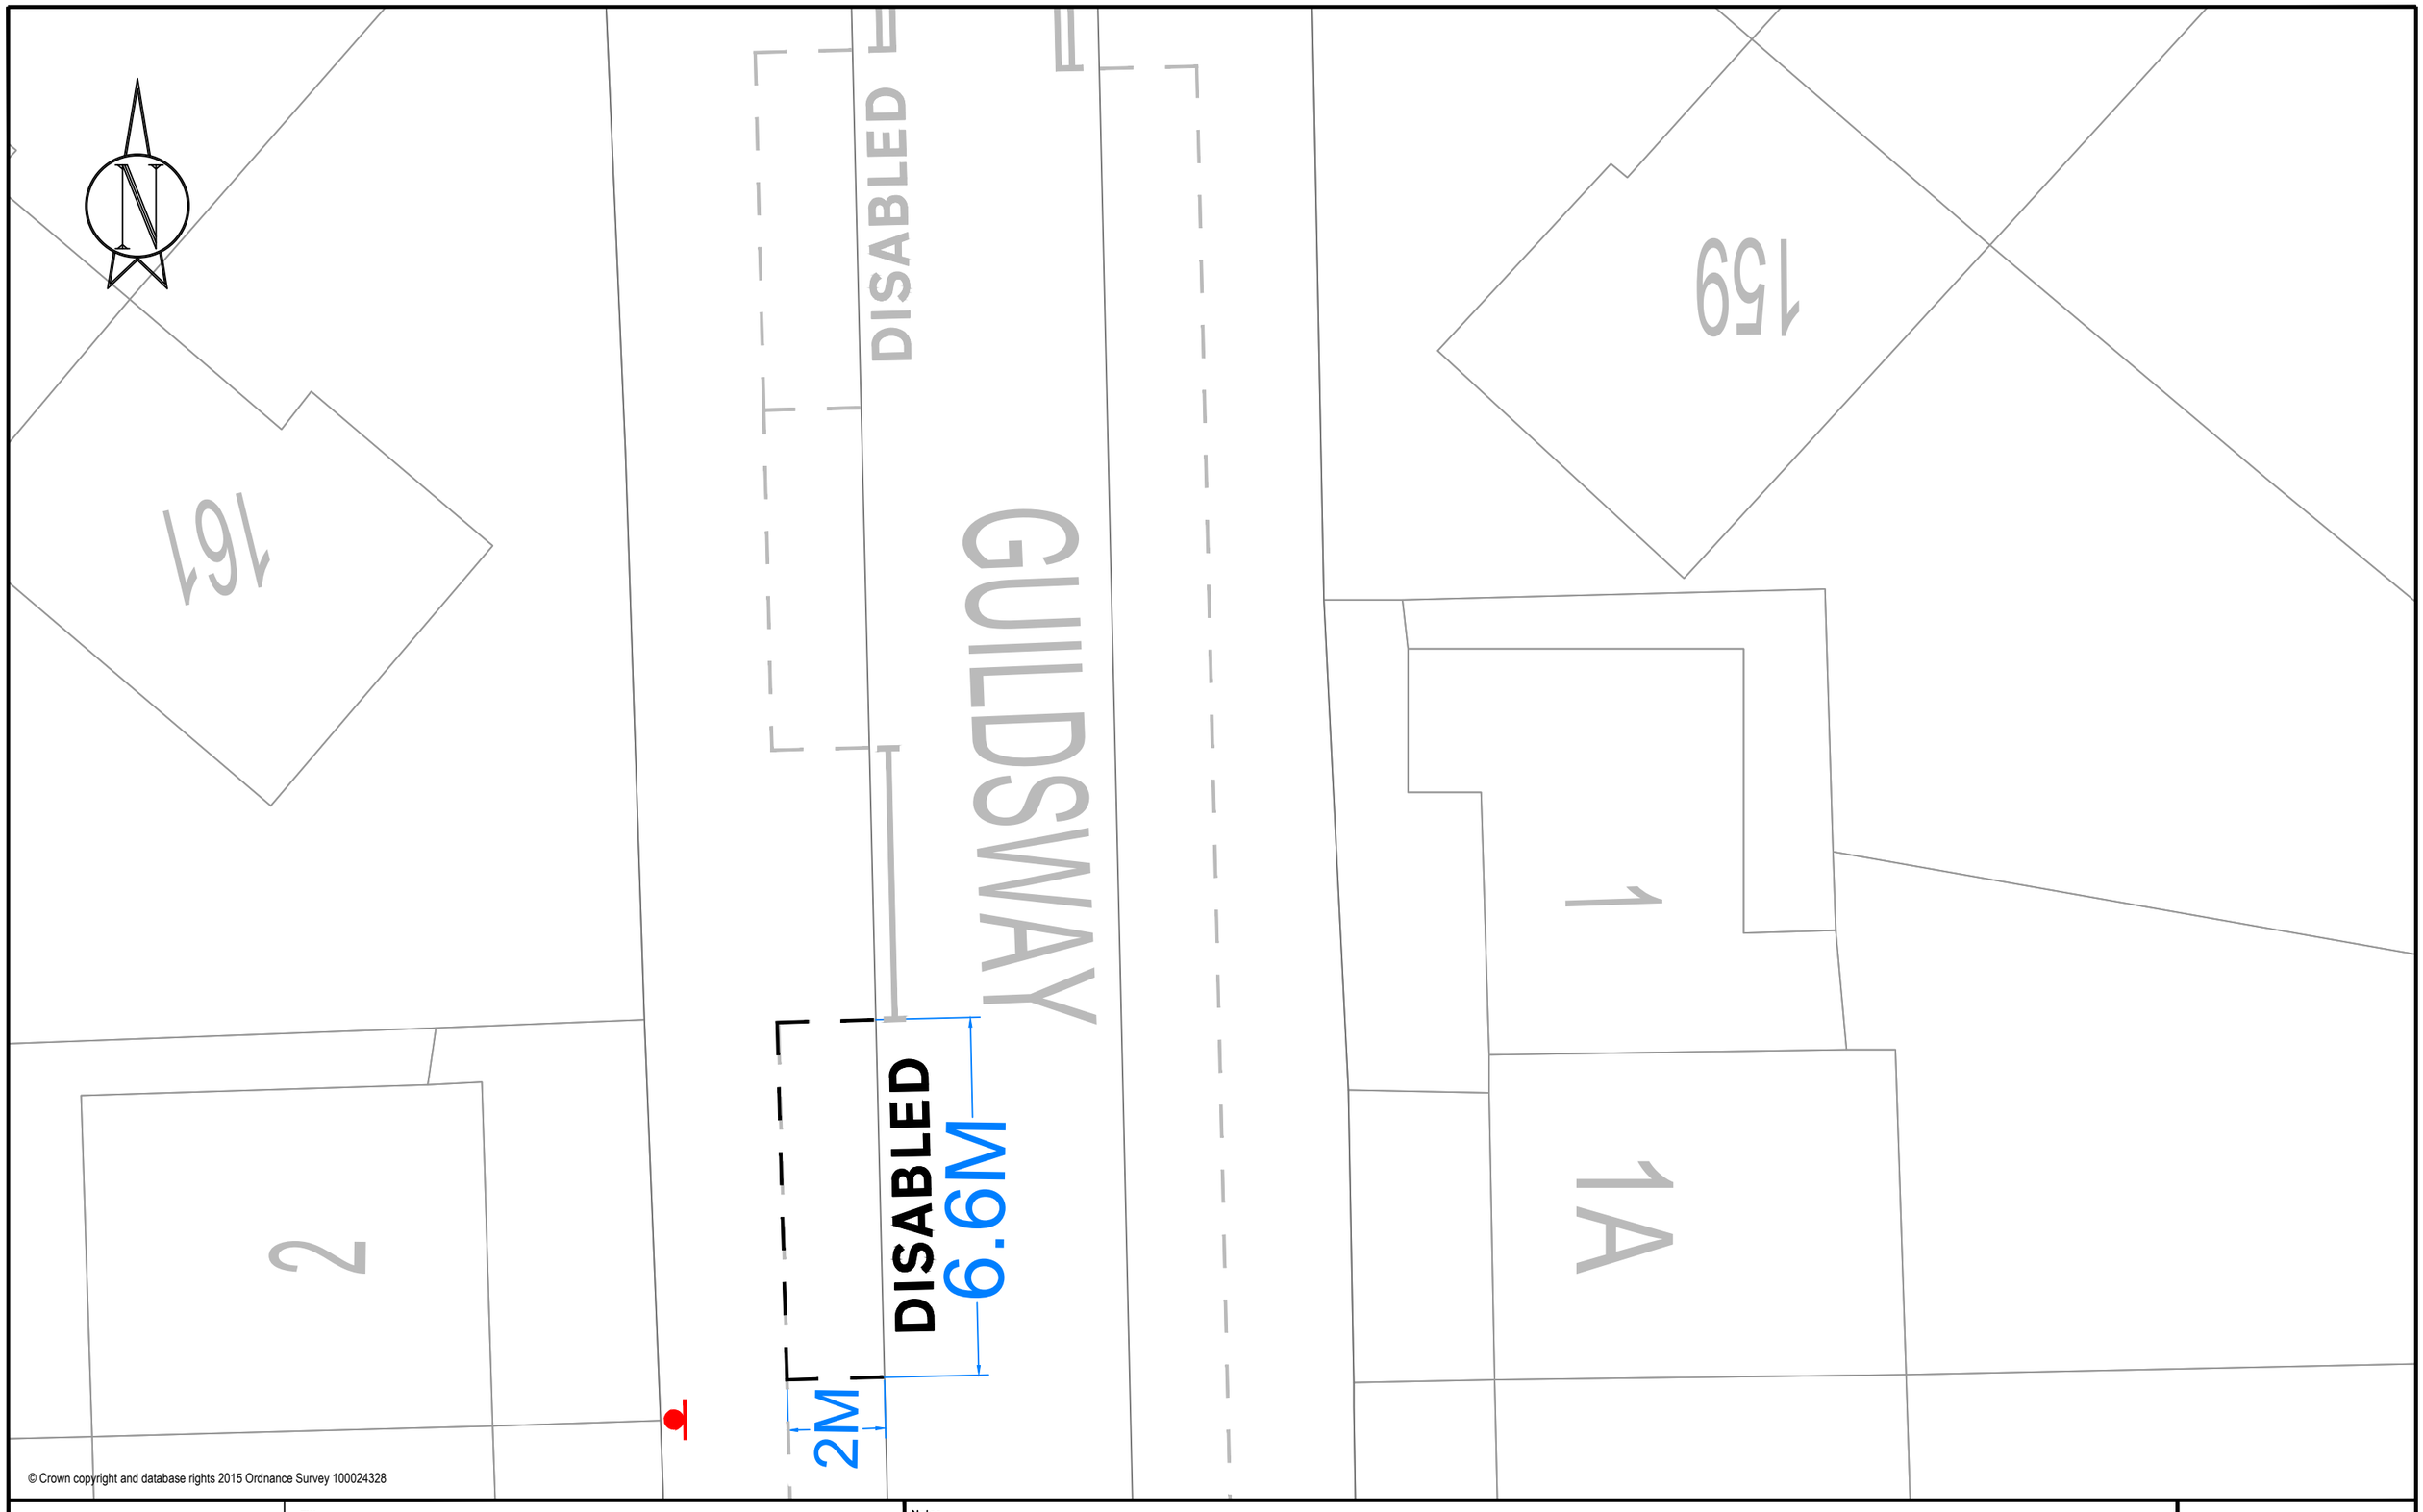

Drawn By	JT
Drawing No.	01 of 01
Date	15/04/2021
Scale	NTS

Title

2 GUILDSWAY E17

Notes

- Proposed disabled bay markings
- Existing road markings
- New post and disabled bay sign
- Existing permit road markings

Waltham Forest

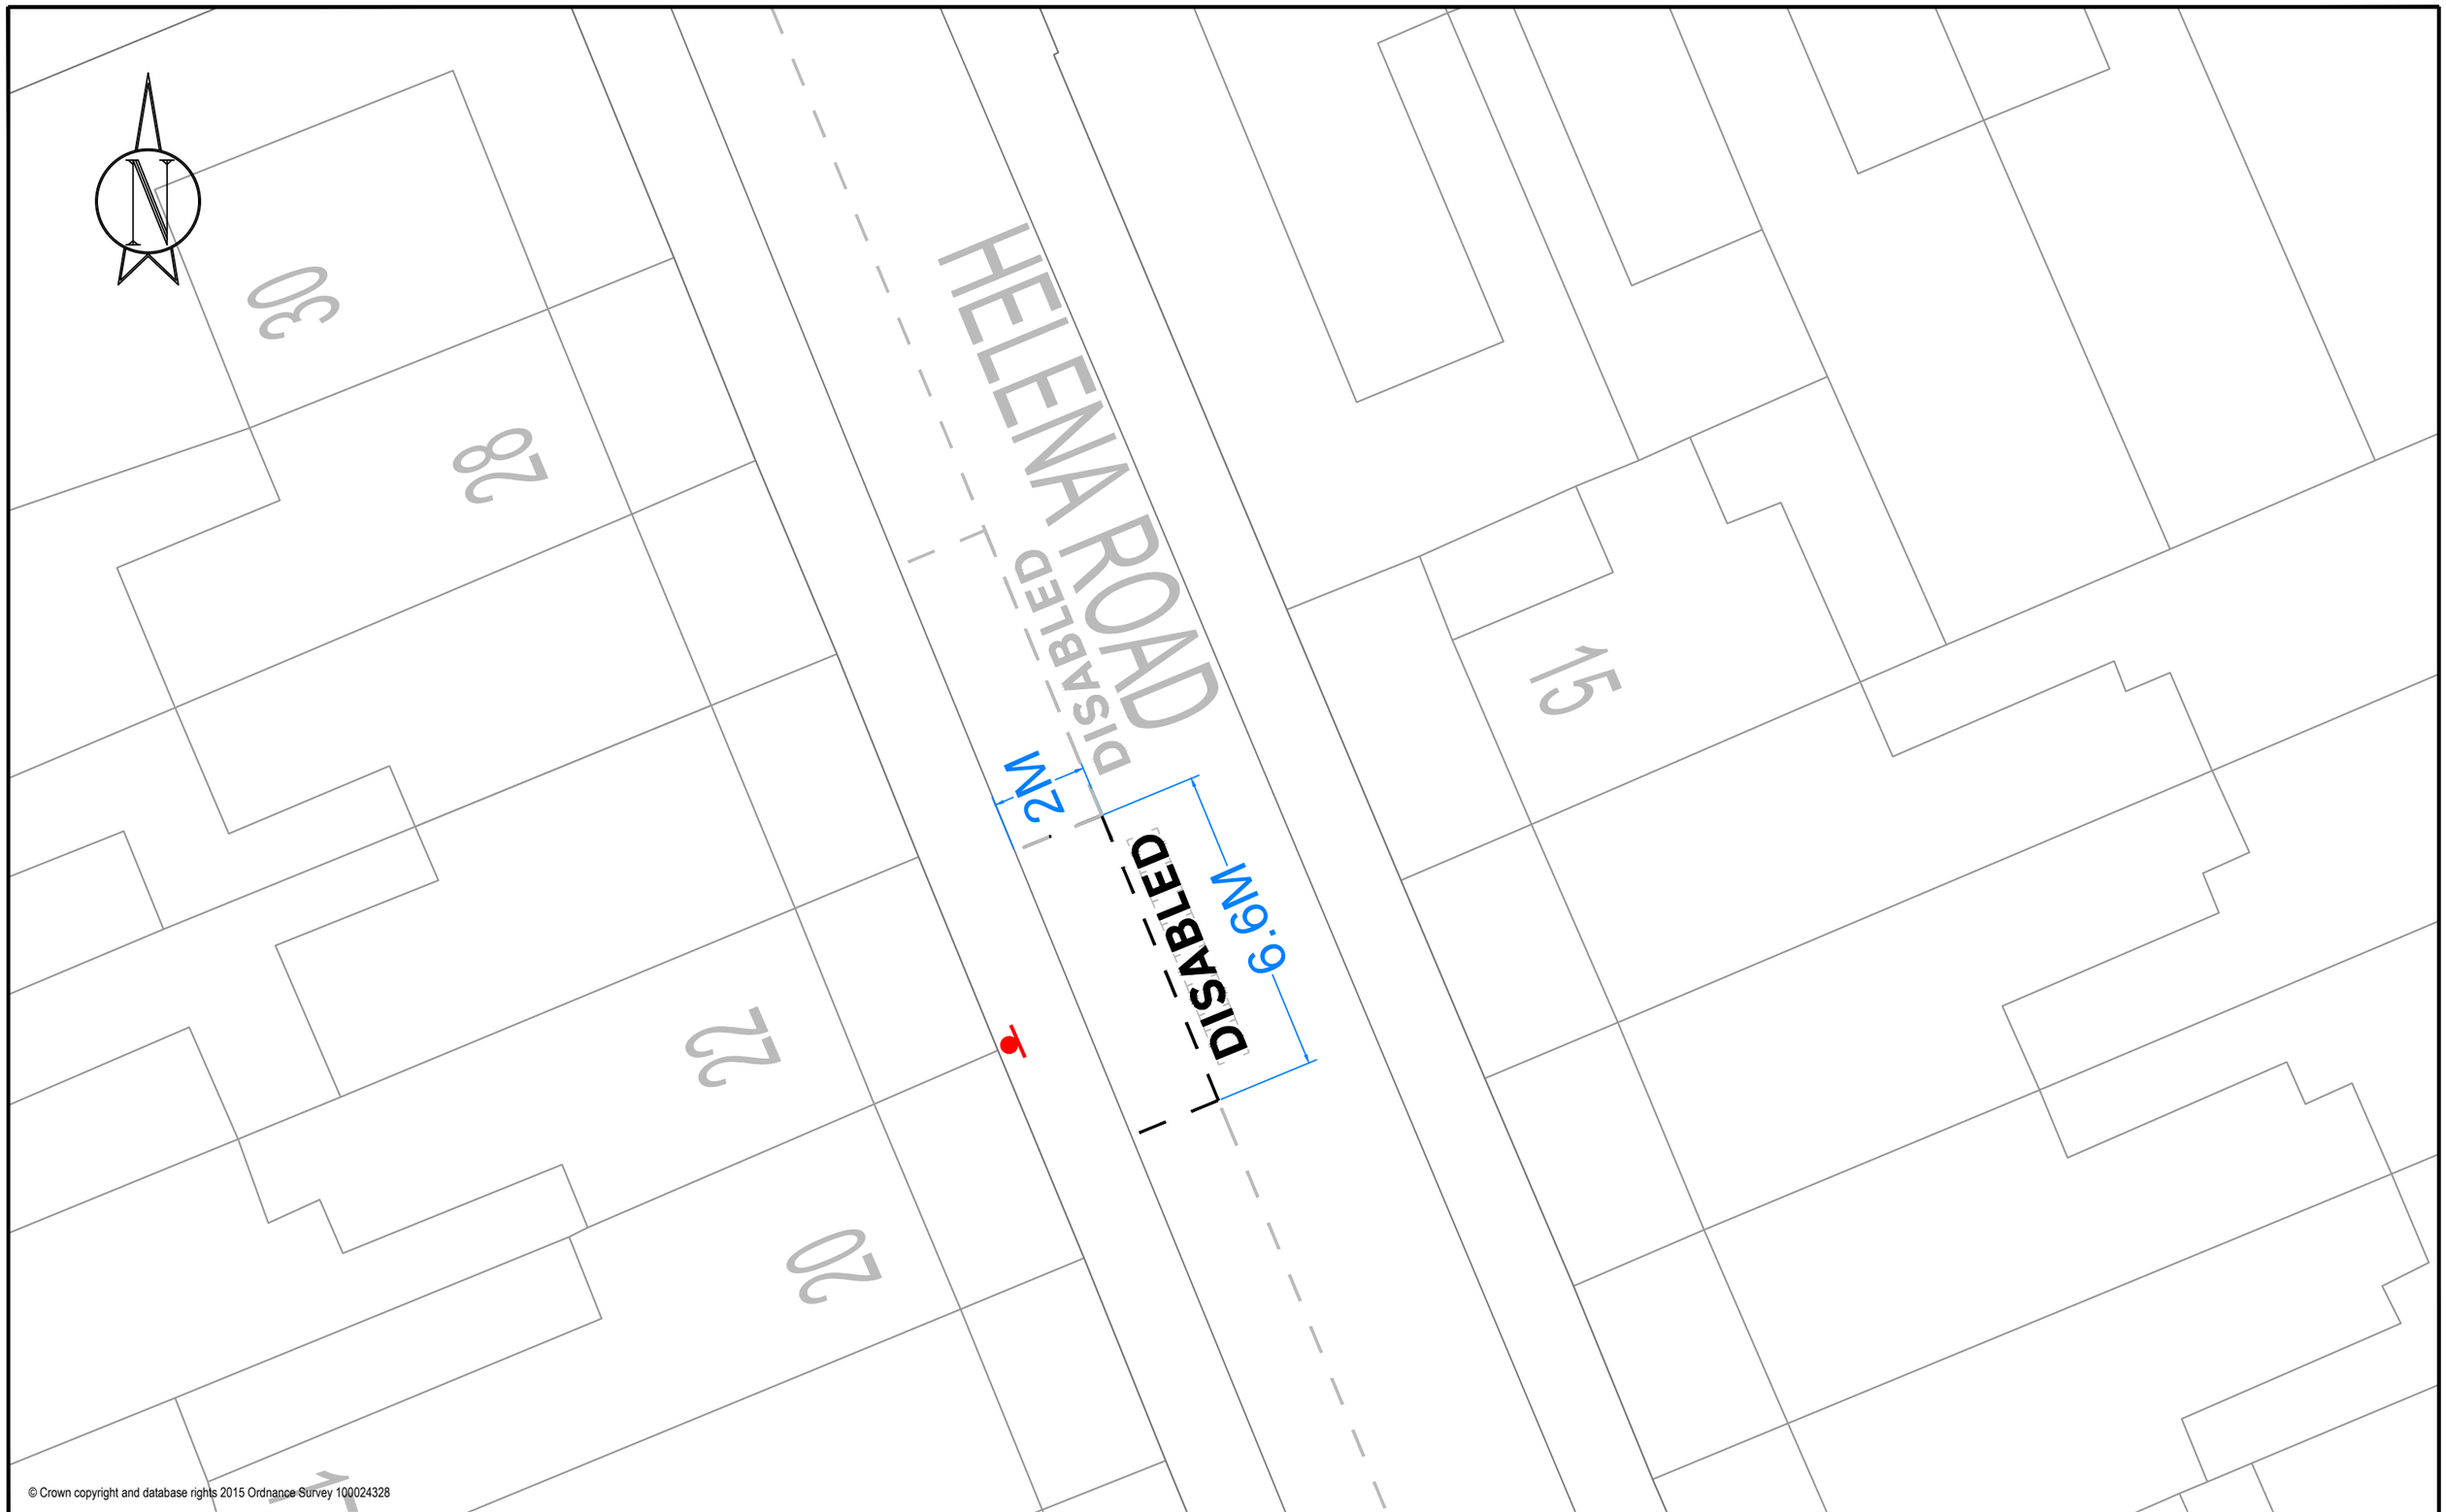

© Crown copyright and database rights 2015 Ordnance Survey 100024328

Drawn By	JT
Drawing No.	01 of 01
Date	23/07/2021
Scale	NTS

Title

22 HELENA ROAD E17

Notes

- Proposed disabled bay markings
- New post and disabled bay sign
- Existing permit road markings
- Existing road markings

Waltham Forest

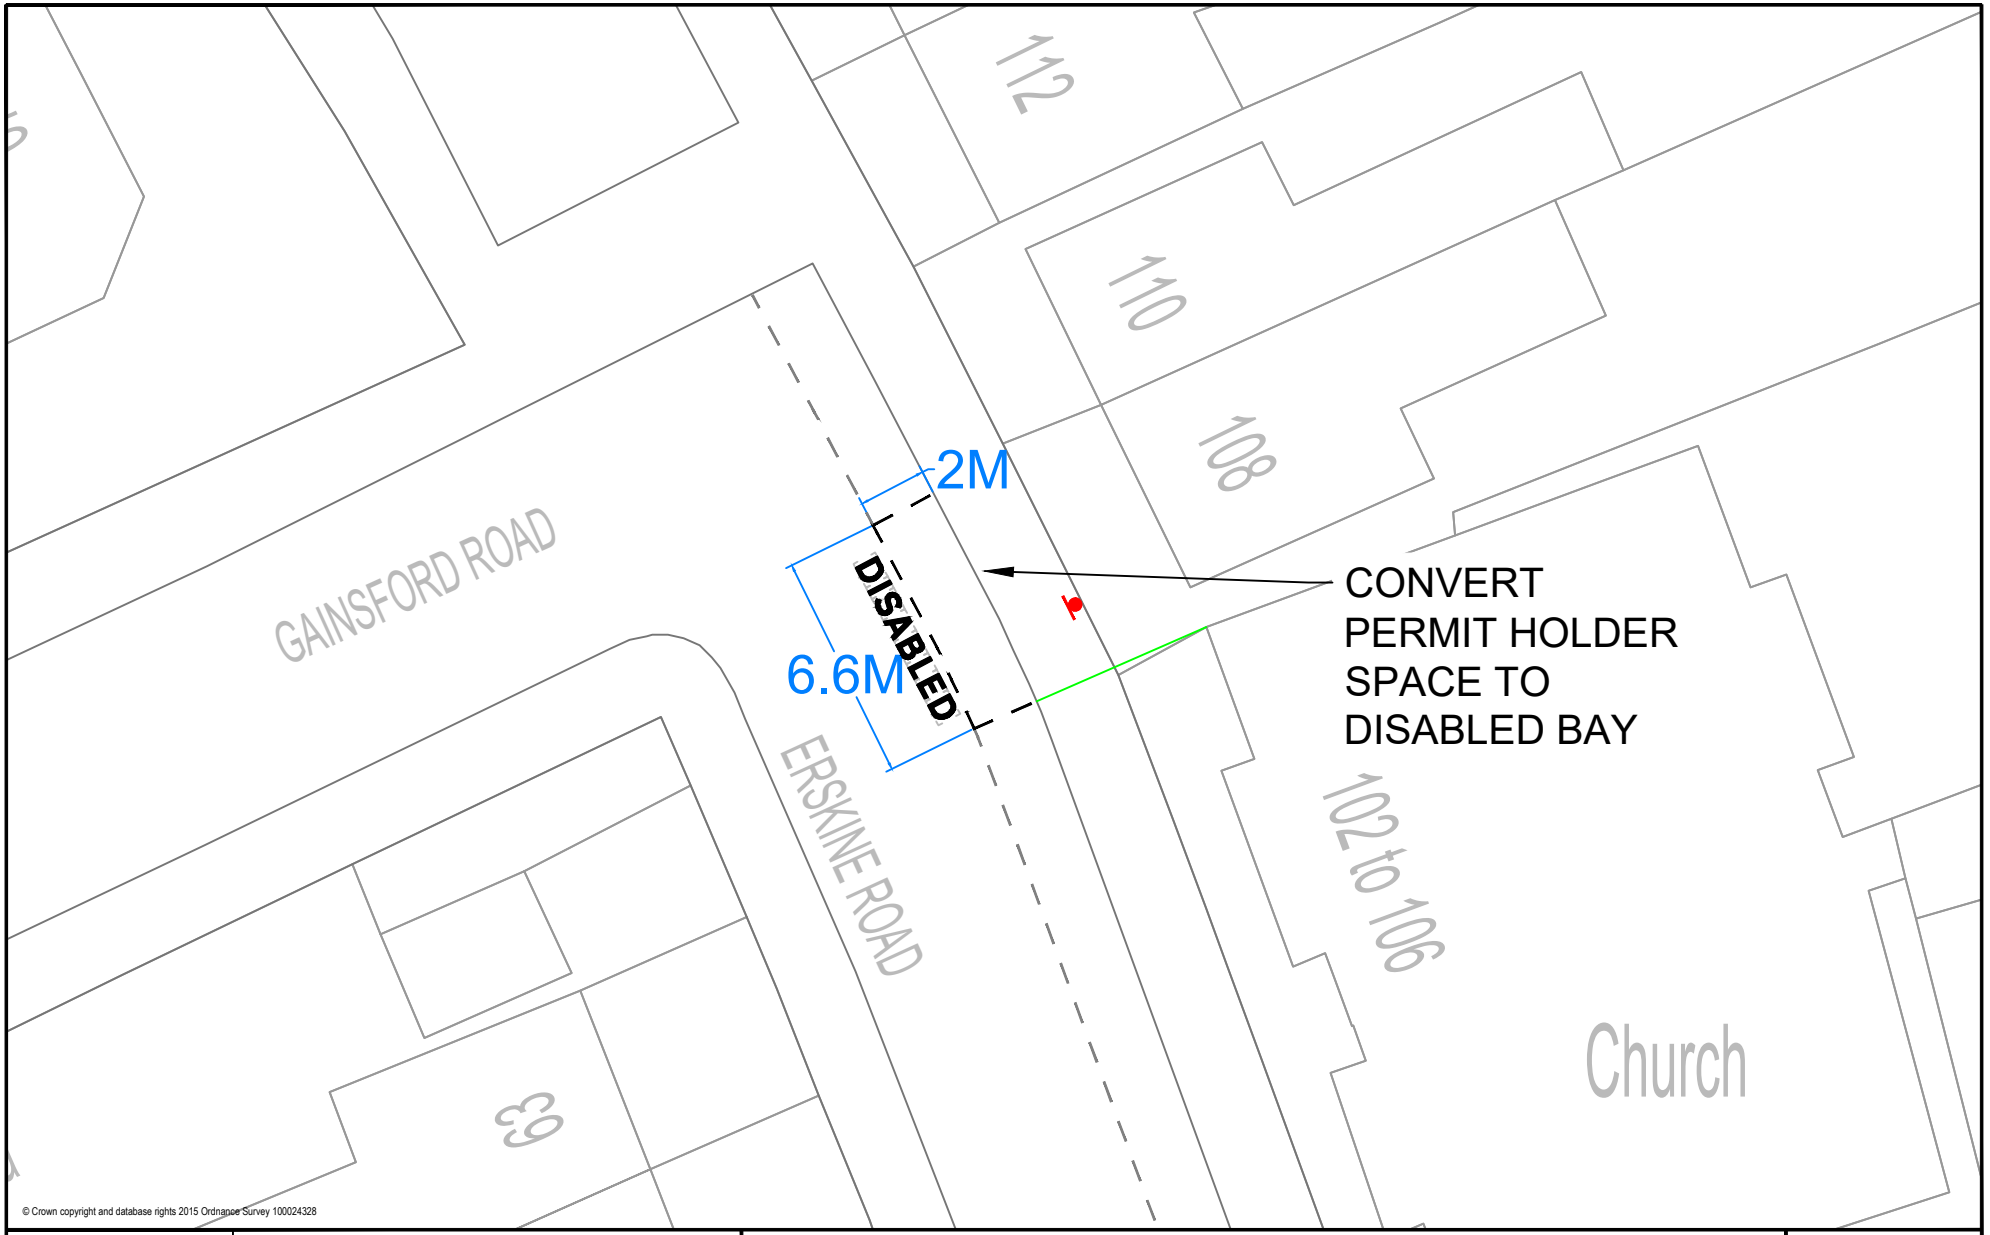

Drawn By	NW
Drawing No.	01 of 01
Date	01/10/2020
Scale	NTS

Title

108 Erskin Road E17

Notes

- Proposed disabled bay markings
- New post and disabled bay sign
- Existing permit road markings

Waltham Forest

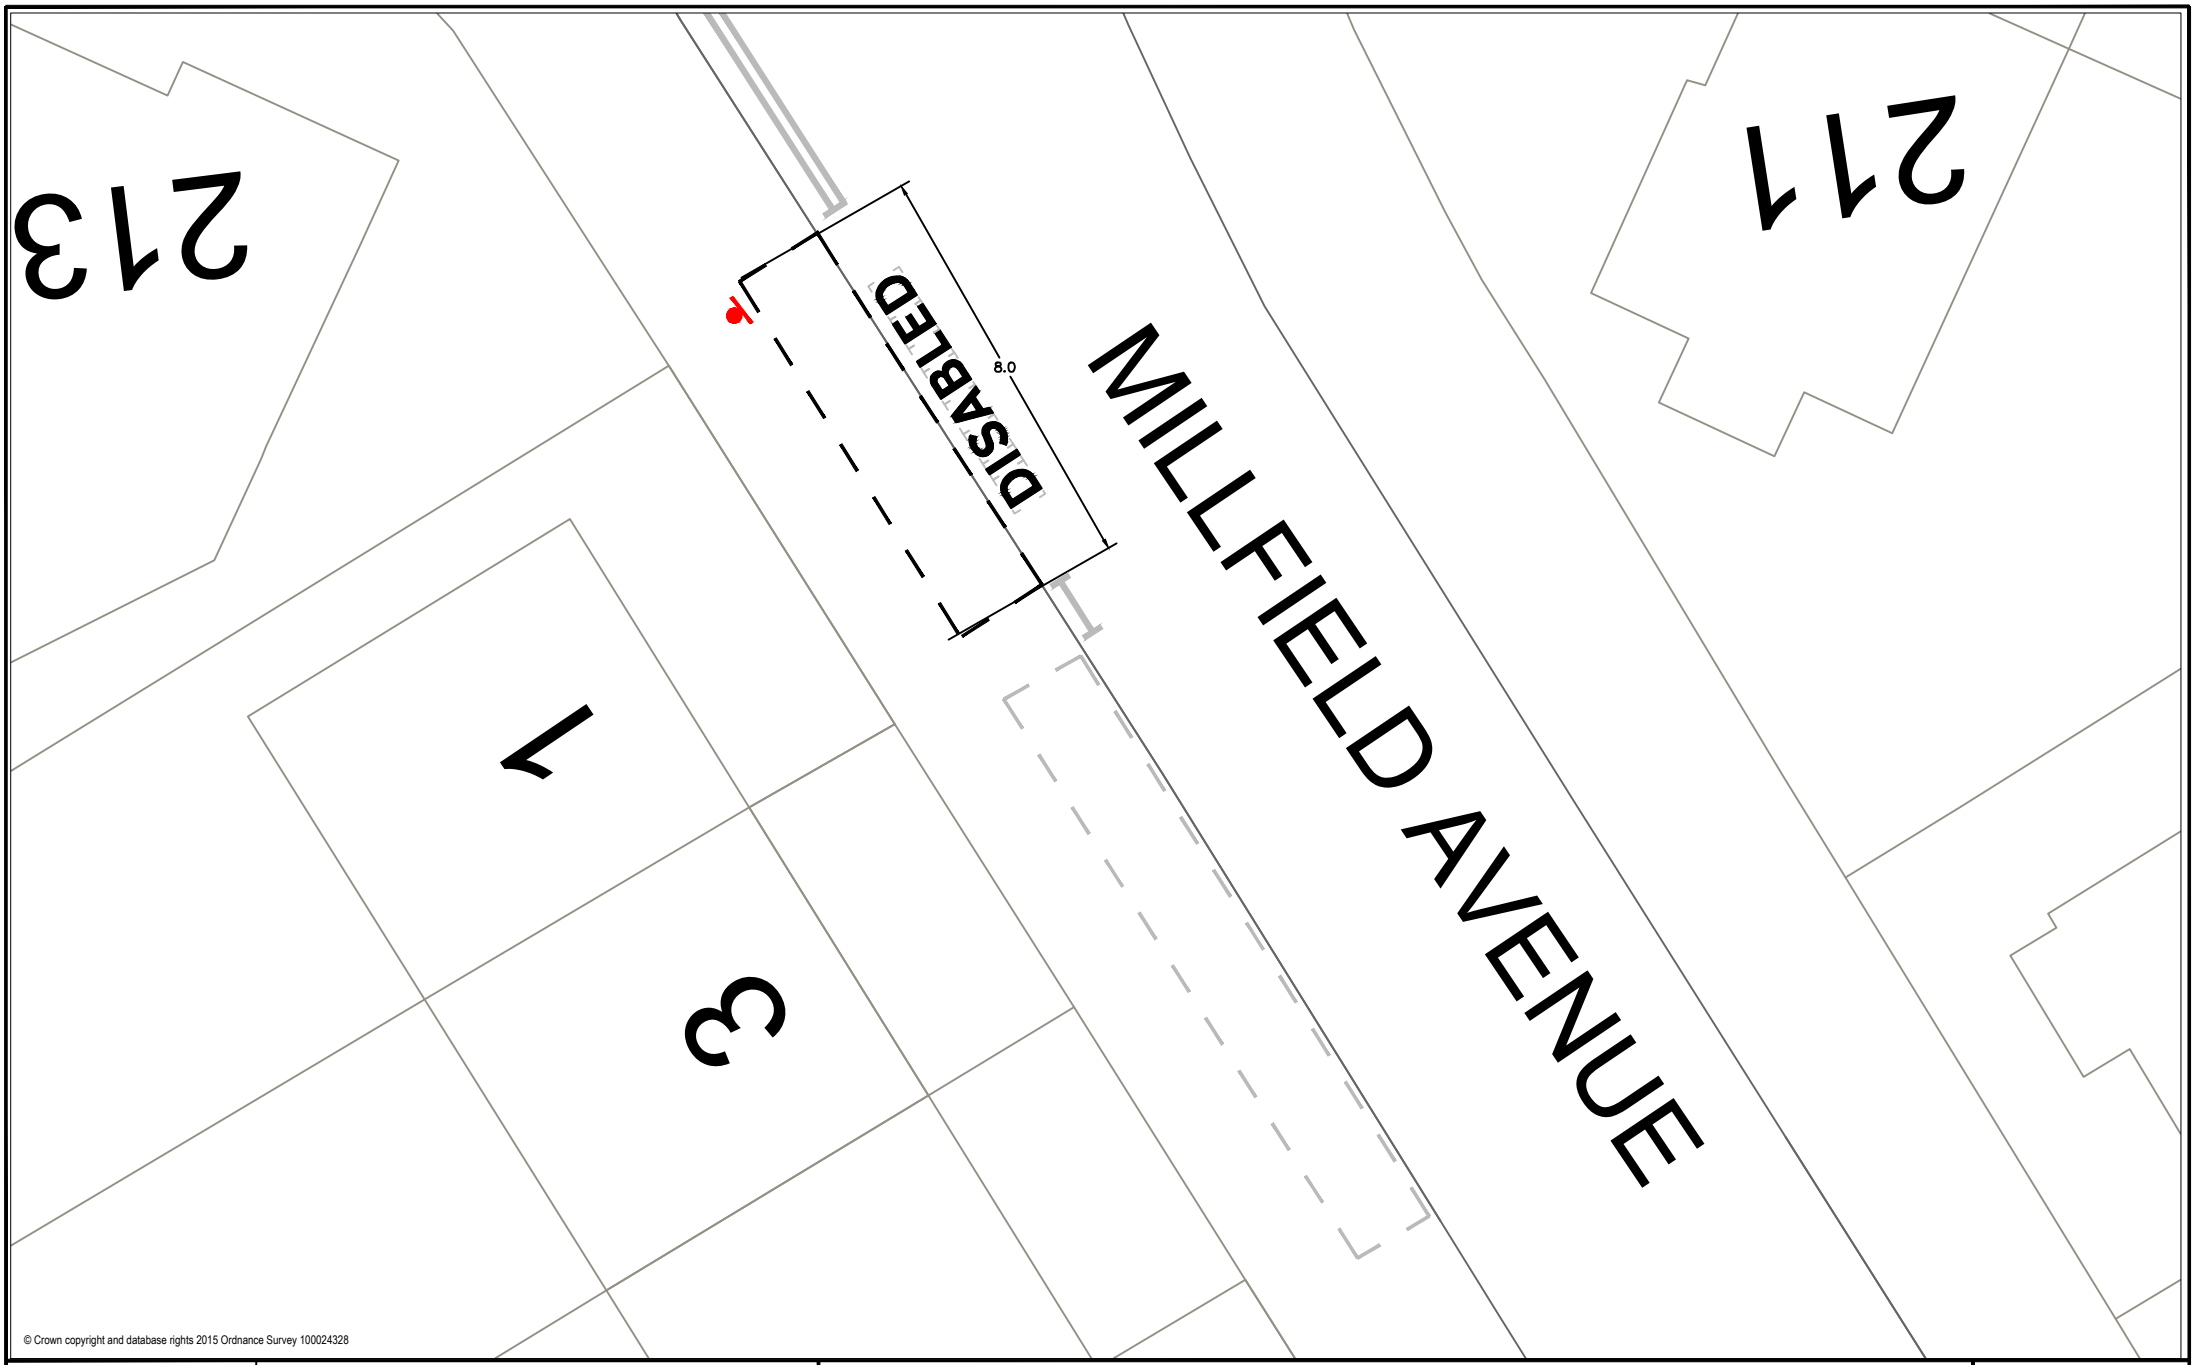

© Crown copyright and database rights 2015 Ordnance Survey 100024328

Drawn By	
Drawing No.	01
Date	
Scale	NTS

Title

1 Millfield Avenue E17

Notes

- New post and sign
- Proposed disabled bay
- Existing road markings

Waltham Forest

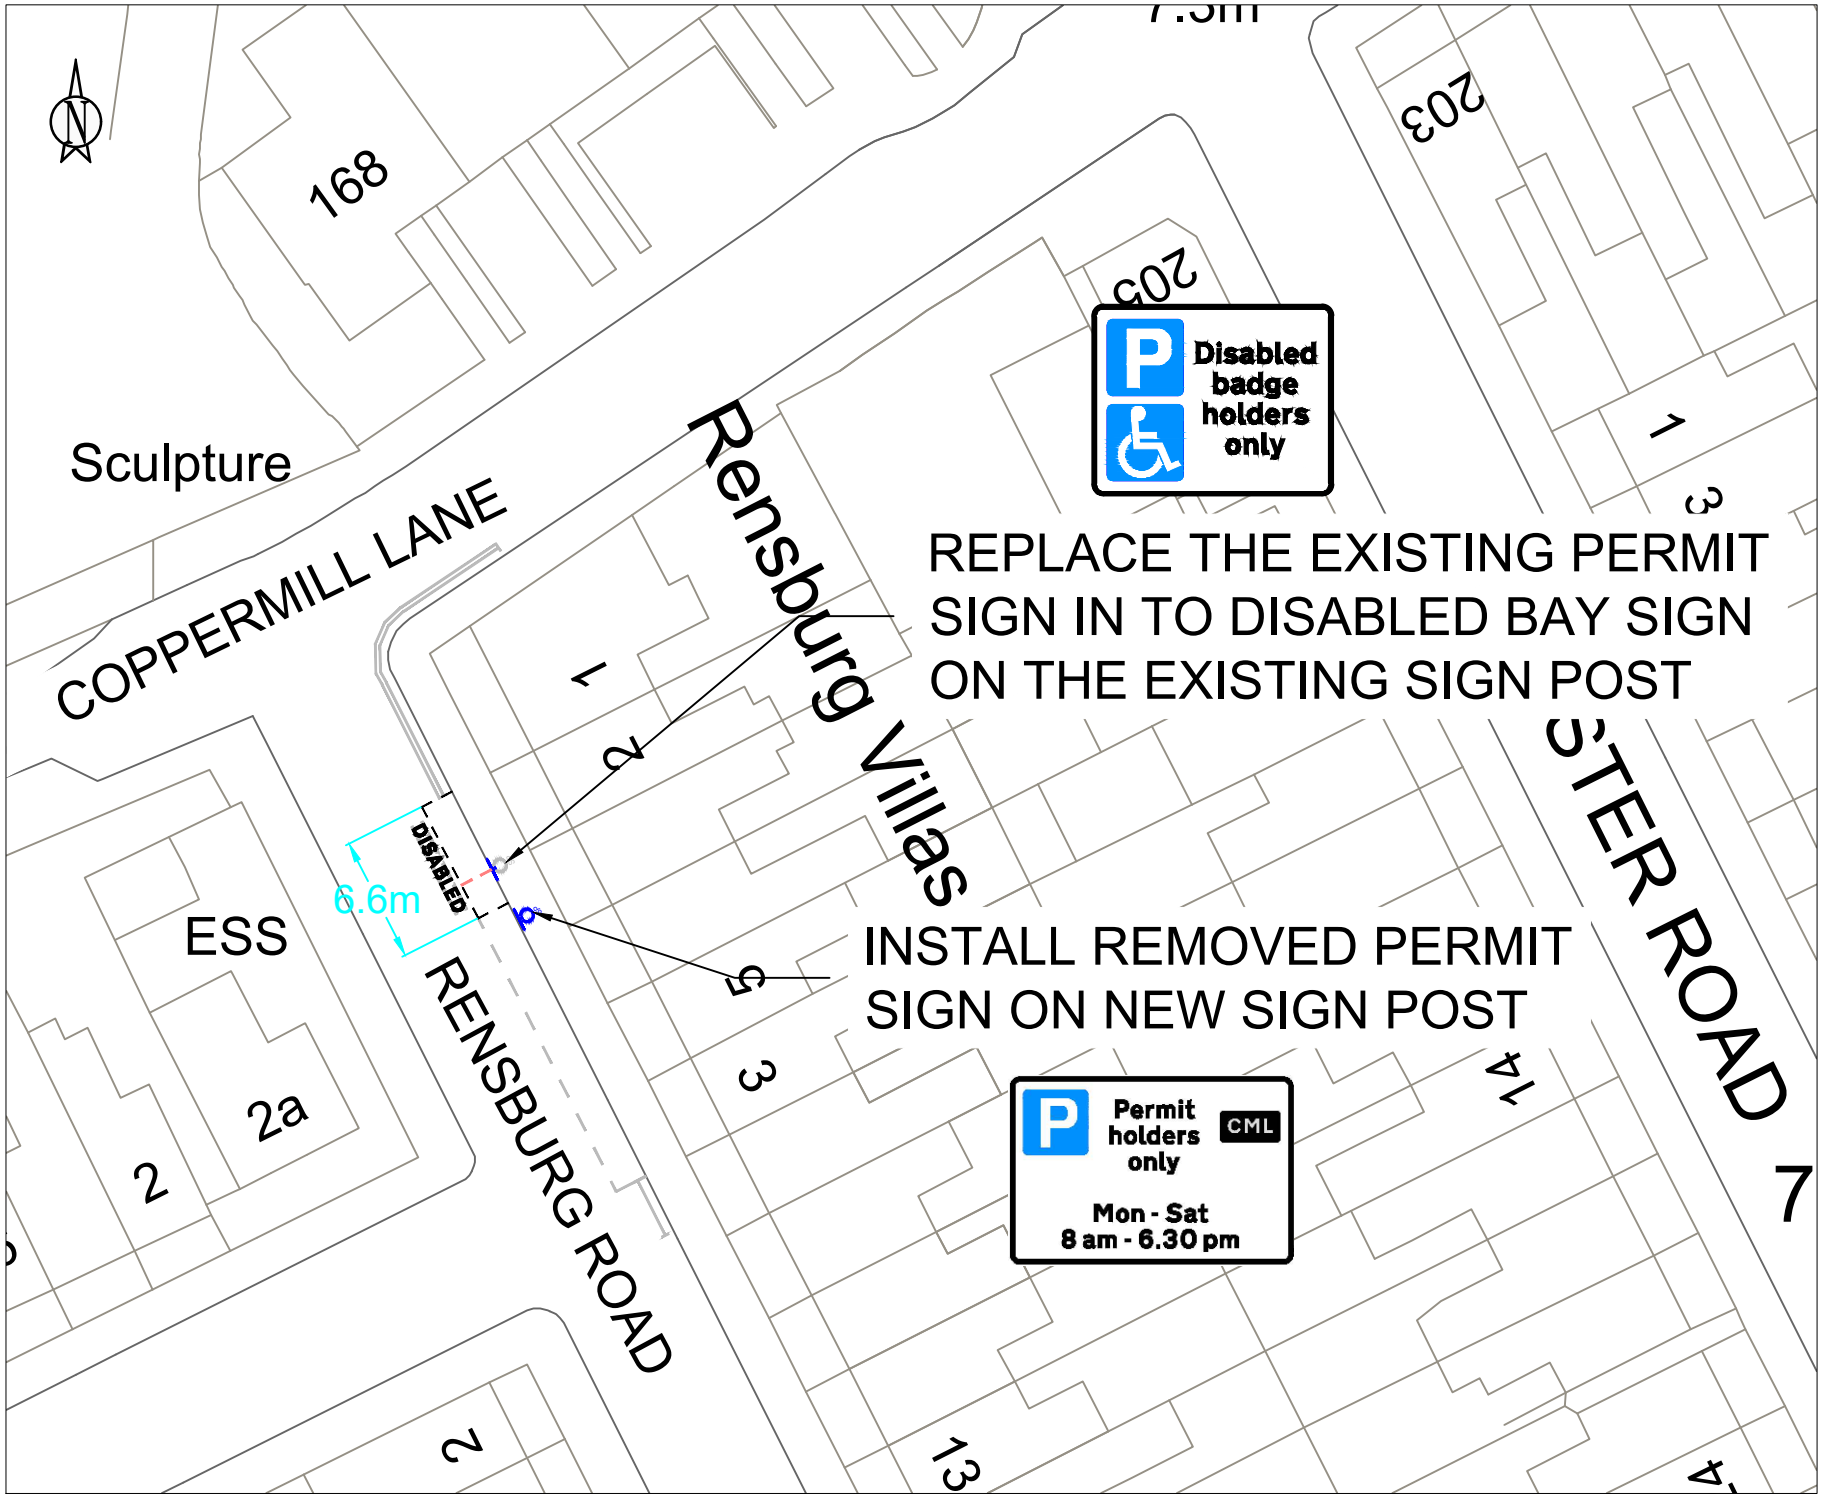

NOTES:

1. All dimensions are in metres unless otherwise stated
2. All levels are in metres unless otherwise stated

Install removed permit sign on new signpost

Replace the permit sign to new disabled bay sign on existing signpost

6.6m disabled bay marking

Existing road marking

Removing road marking

RevNo.	Date	Description	By
-			
-	-	-	-

Revision

TITLE

2 RENSBURG VILLAS E17

FORMALISATION OF DISABLED BAY

-

LONDON BOROUGH OF WALTHAM FOREST

Engineering Design Group

Low Hall
Argall Ave
Leyton
London E10 7AS.

Designed by:	KK
Checked by:	-
Drawing Size:	A4
Scale:	NTS
Location:	-
Filename:	-
Date:	14.06.2021
Drawing No.:	-
Revision:	-

© Crown copyright and database rights 2019 Ordnance Survey 100024328

PLOT DATE: 14 Jun, 2021 - 2:08pm CAD REFERENCE: O:\ES\ENGINEERING DESIGN\1.0-PROJECTS\1.12-MINOR SCHMS\TRAFFIC - 2018-19\02 - FORMALISED DISABLED BAYS\DRAWINGS\Drawings.dwg USERNAME: KKatehewatte

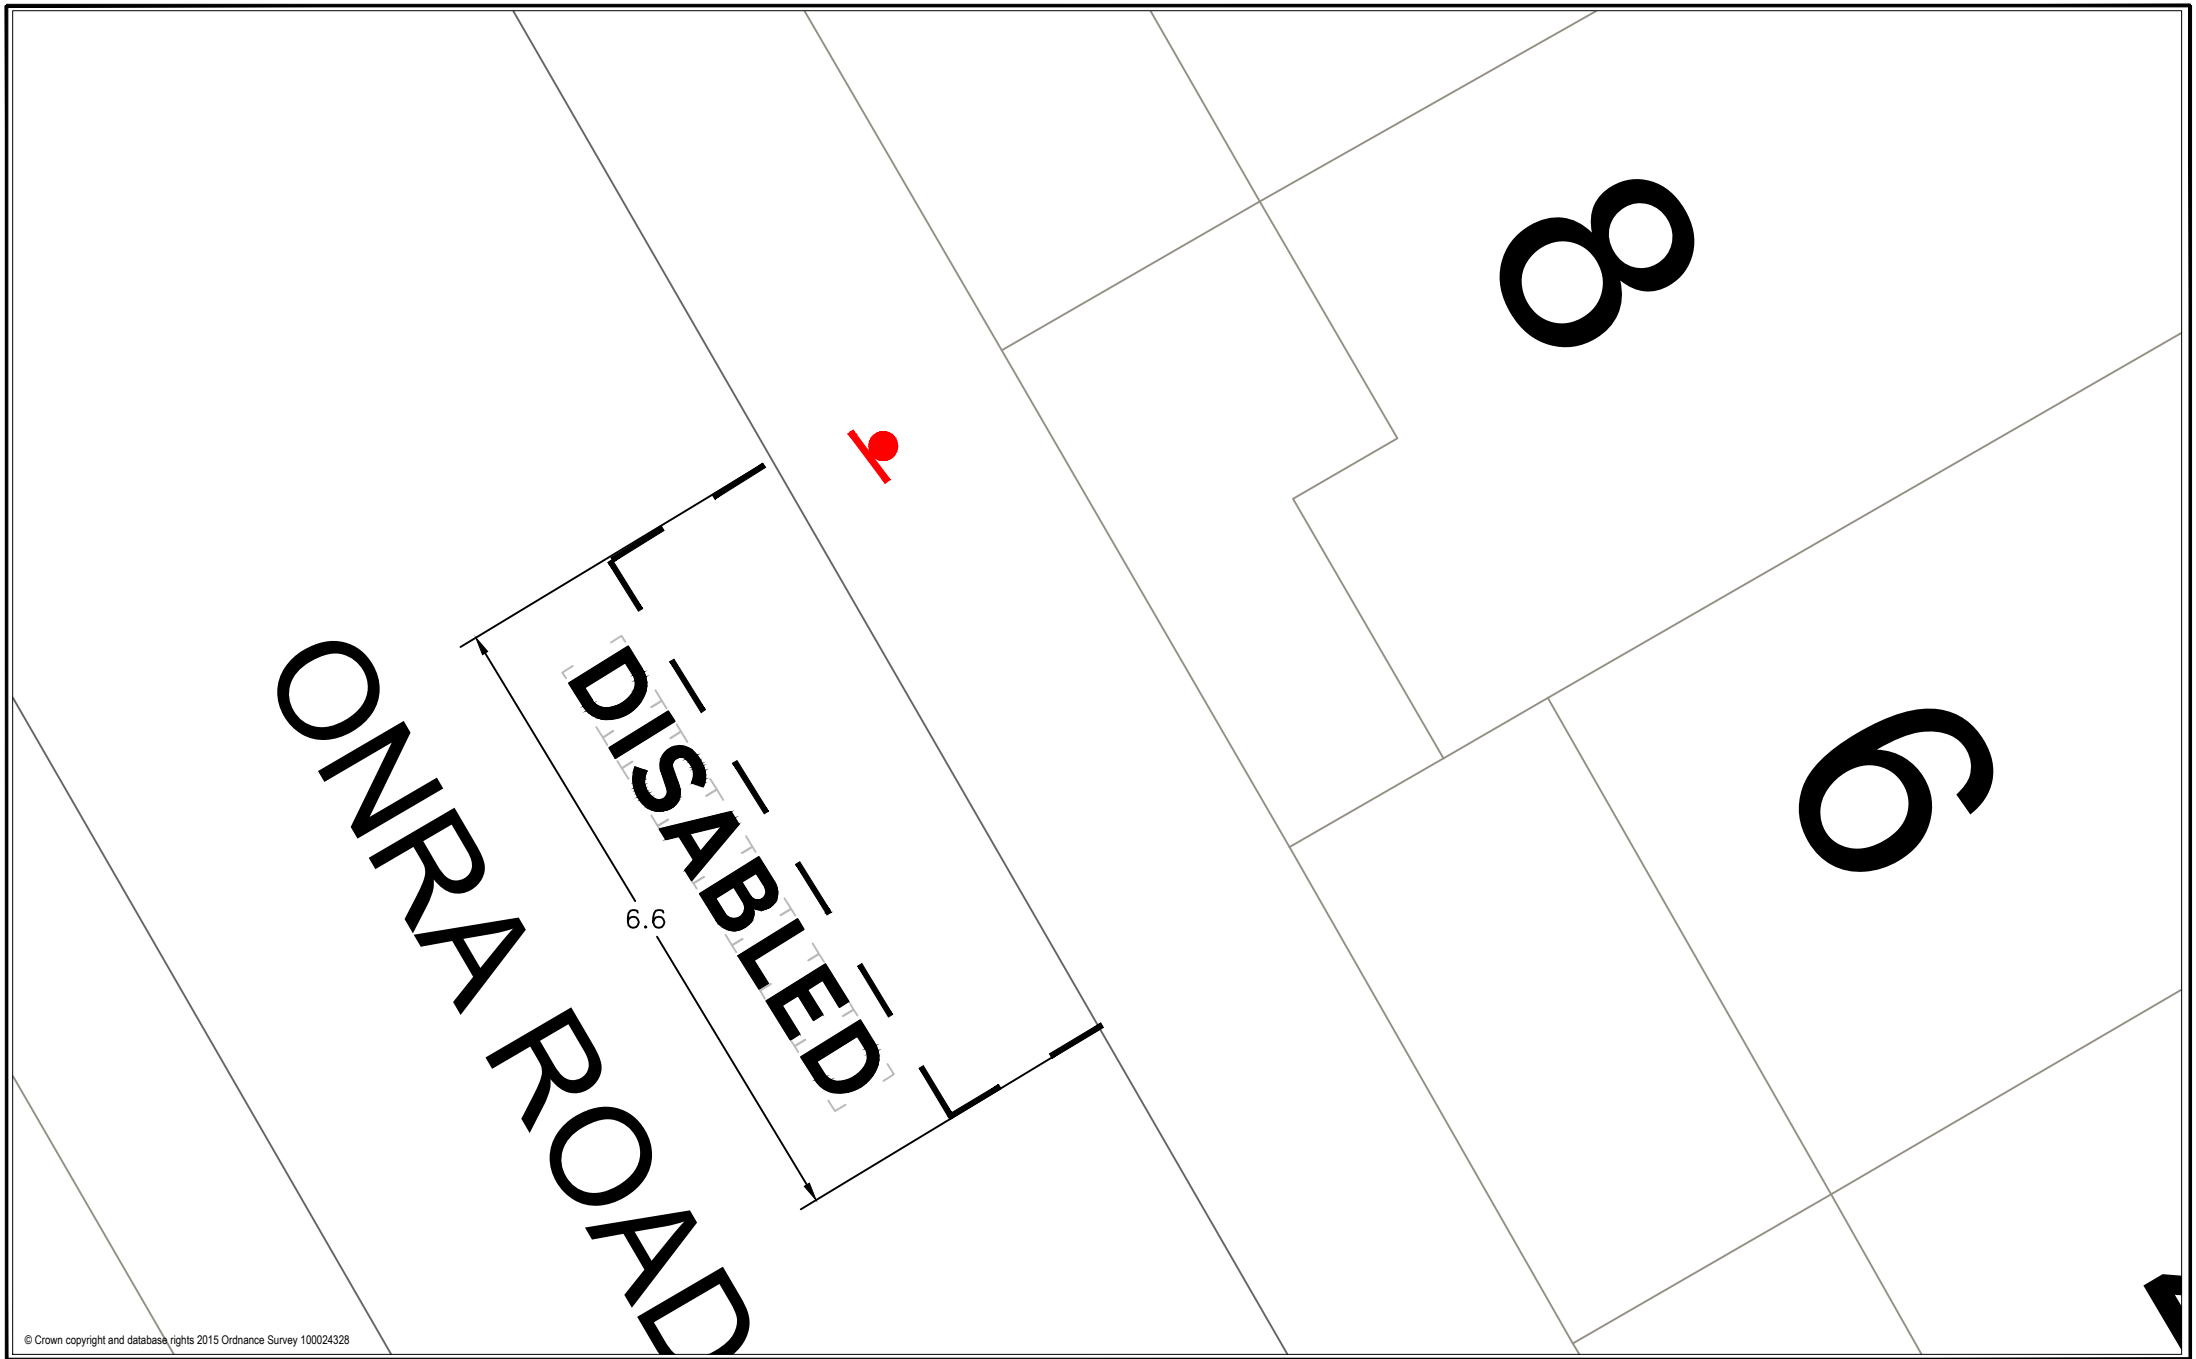

© Crown copyright and database rights 2015 Ordnance Survey 100024328

Drawn By	
Drawing No.	01
Date	
Scale	NTS

Title

8 Onra Road E17

Notes

- New post and sign
- Proposed disabled bay
- Existing road markings

Waltham Forest

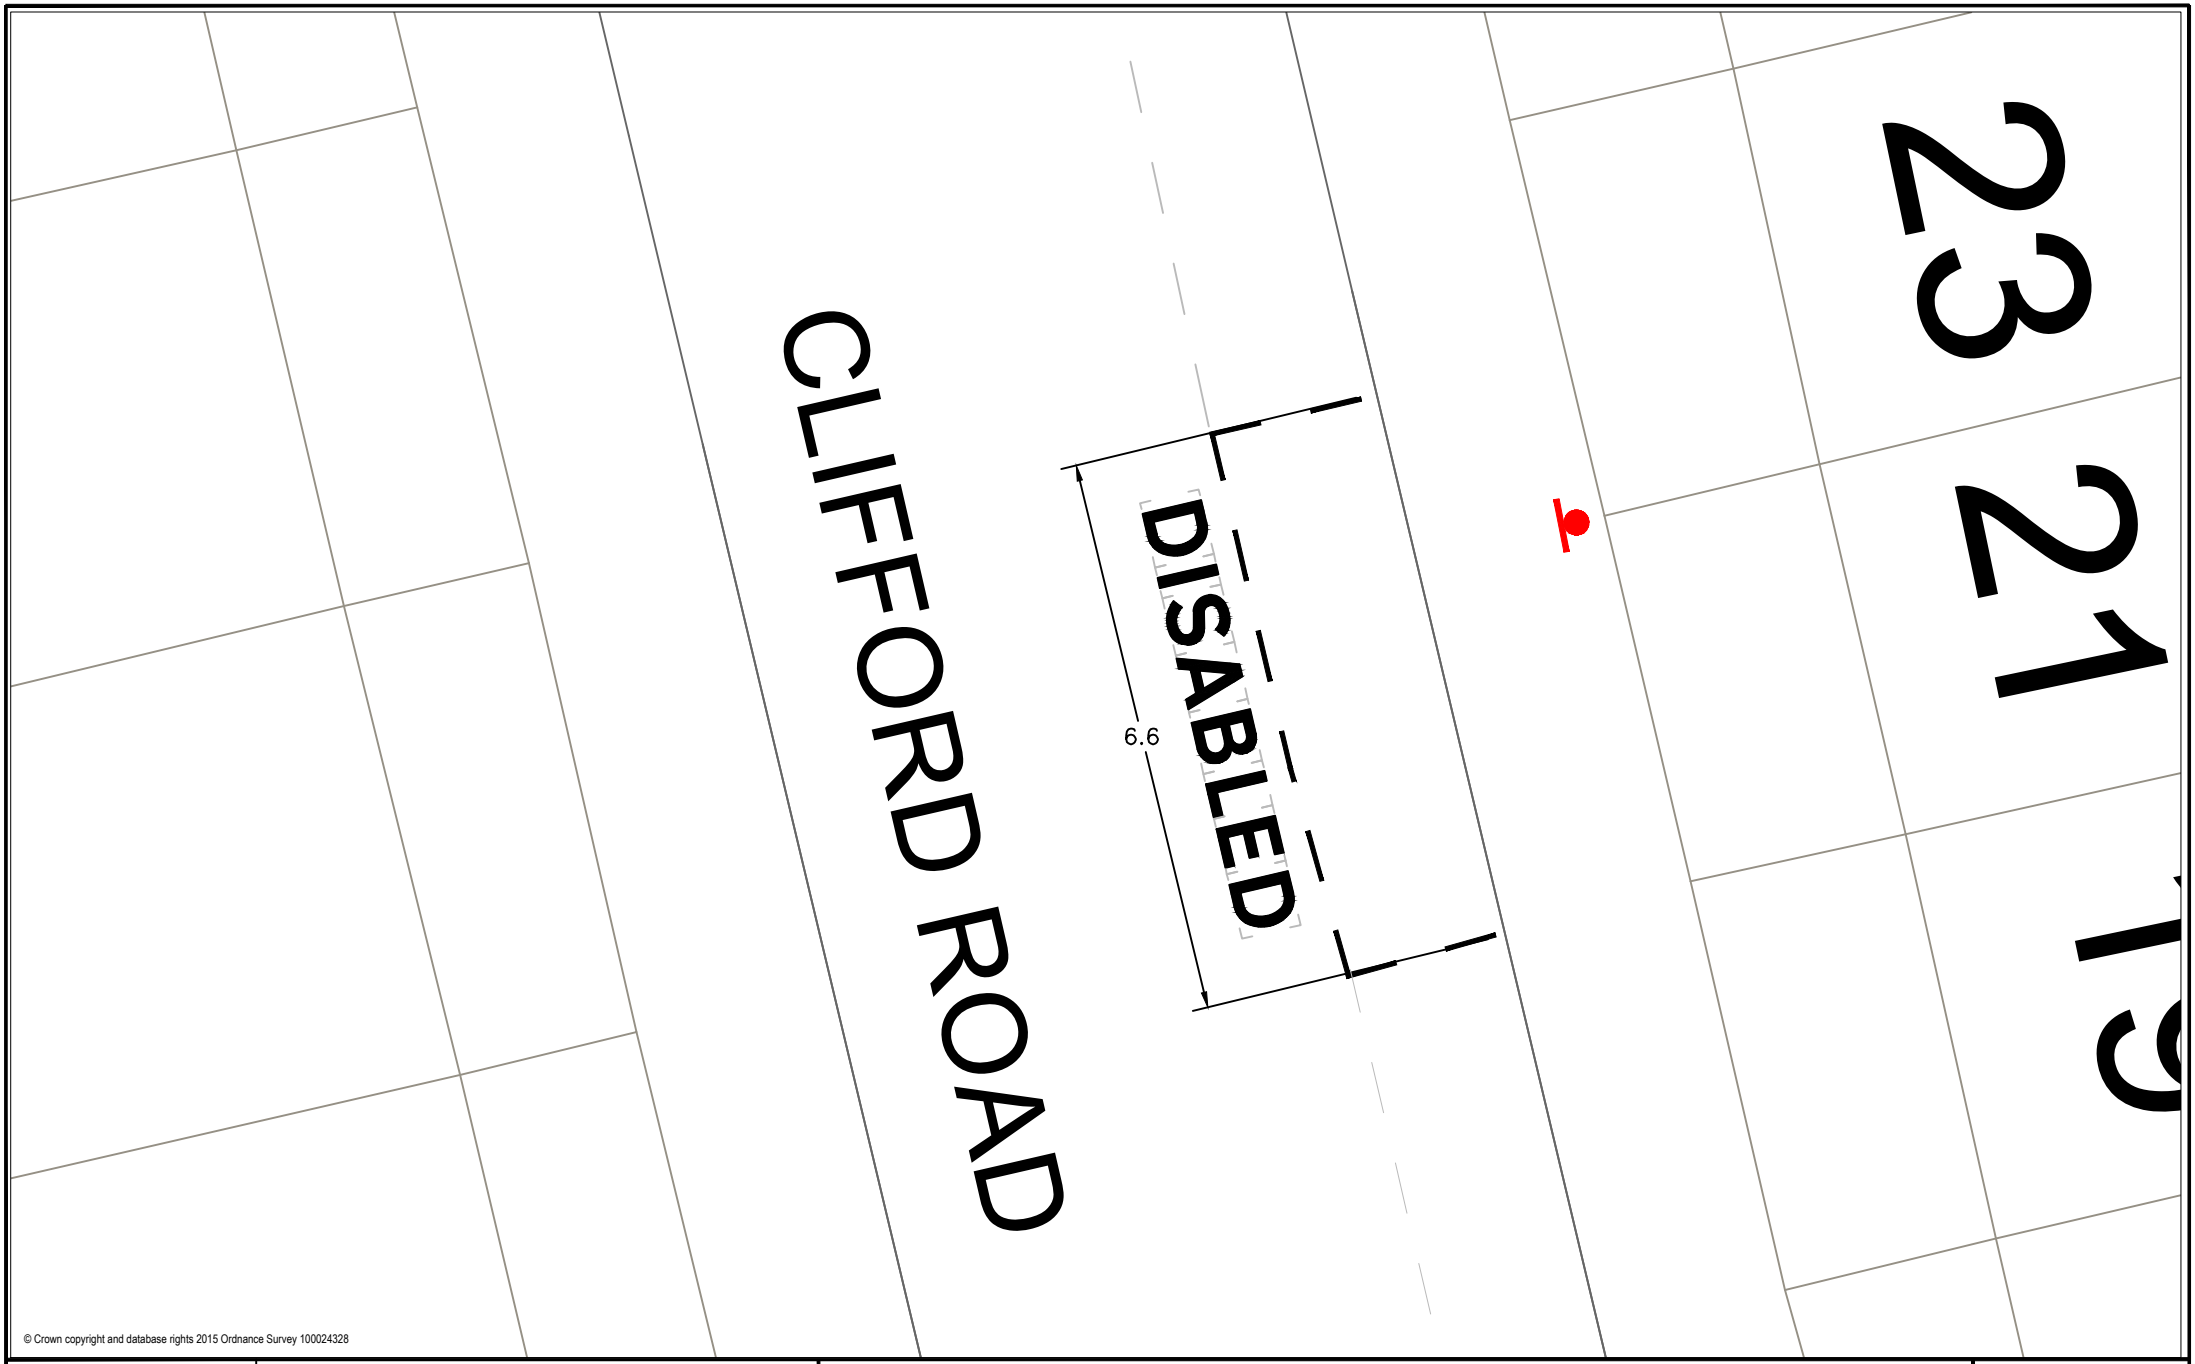

© Crown copyright and database rights 2015 Ordnance Survey 100024328

Drawn By	
Drawing No.	01
Date	
Scale	NTS

Title

21 Clifford Road E17

Notes

- New post and sign
- Proposed disabled bay
- Existing road markings

Waltham Forest

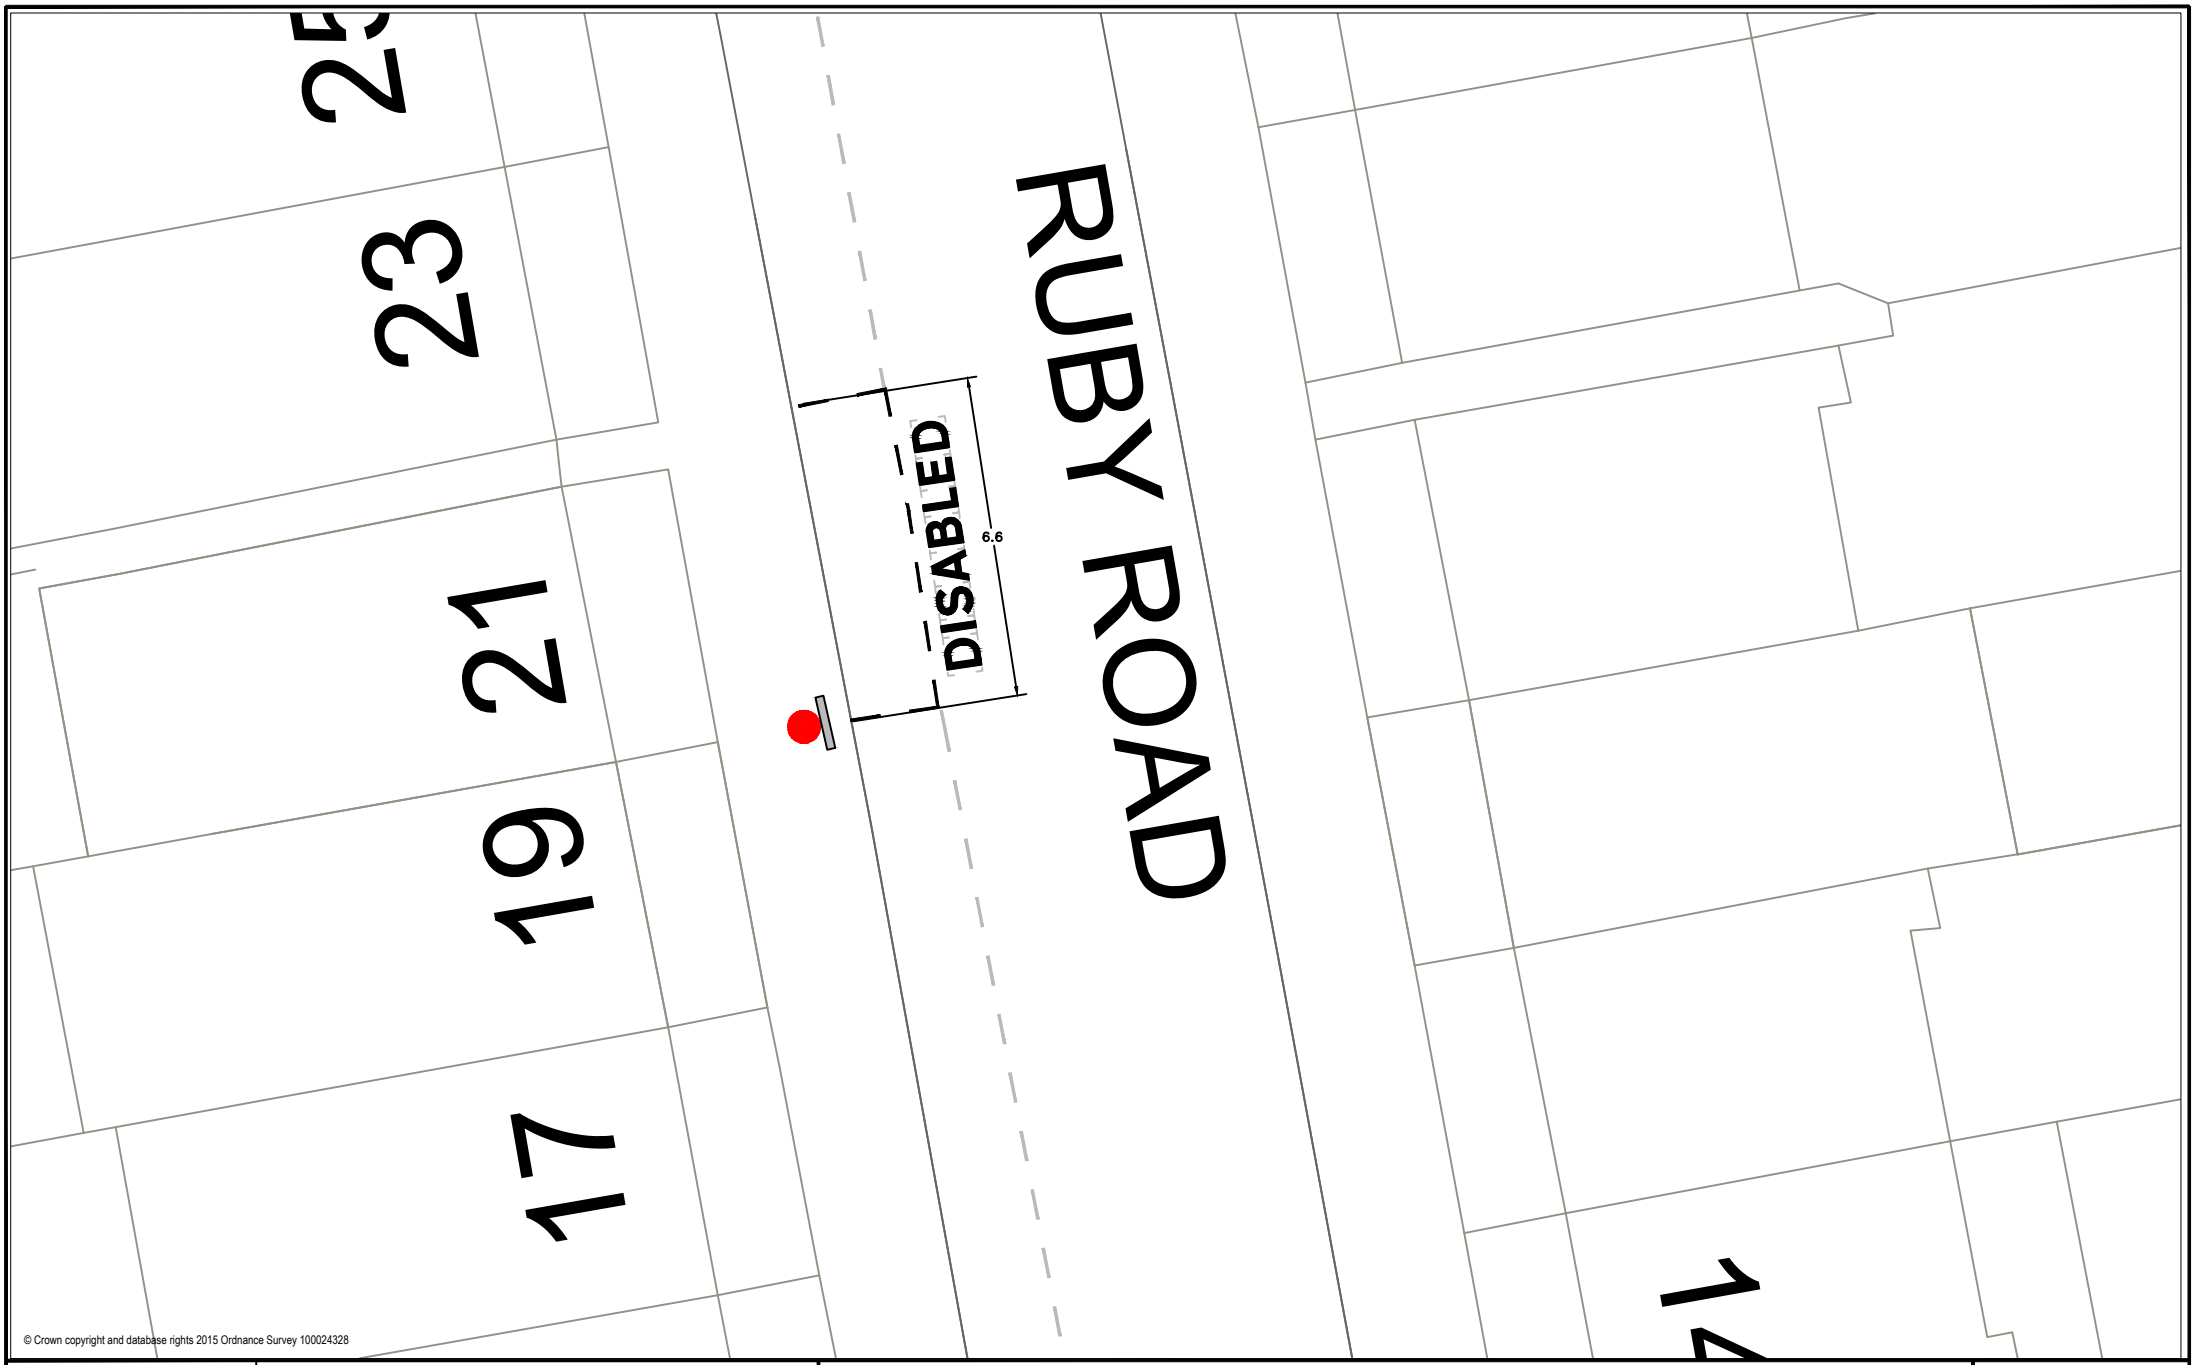

© Crown copyright and database rights 2015 Ordnance Survey 100024328

Drawn By	
Drawing No.	01
Date	
Scale	NTS

Title

21 Ruby Road E17

Notes

- New splitter sign on existing post
- Proposed disabled bay
- Existing road markings

Waltham Forest