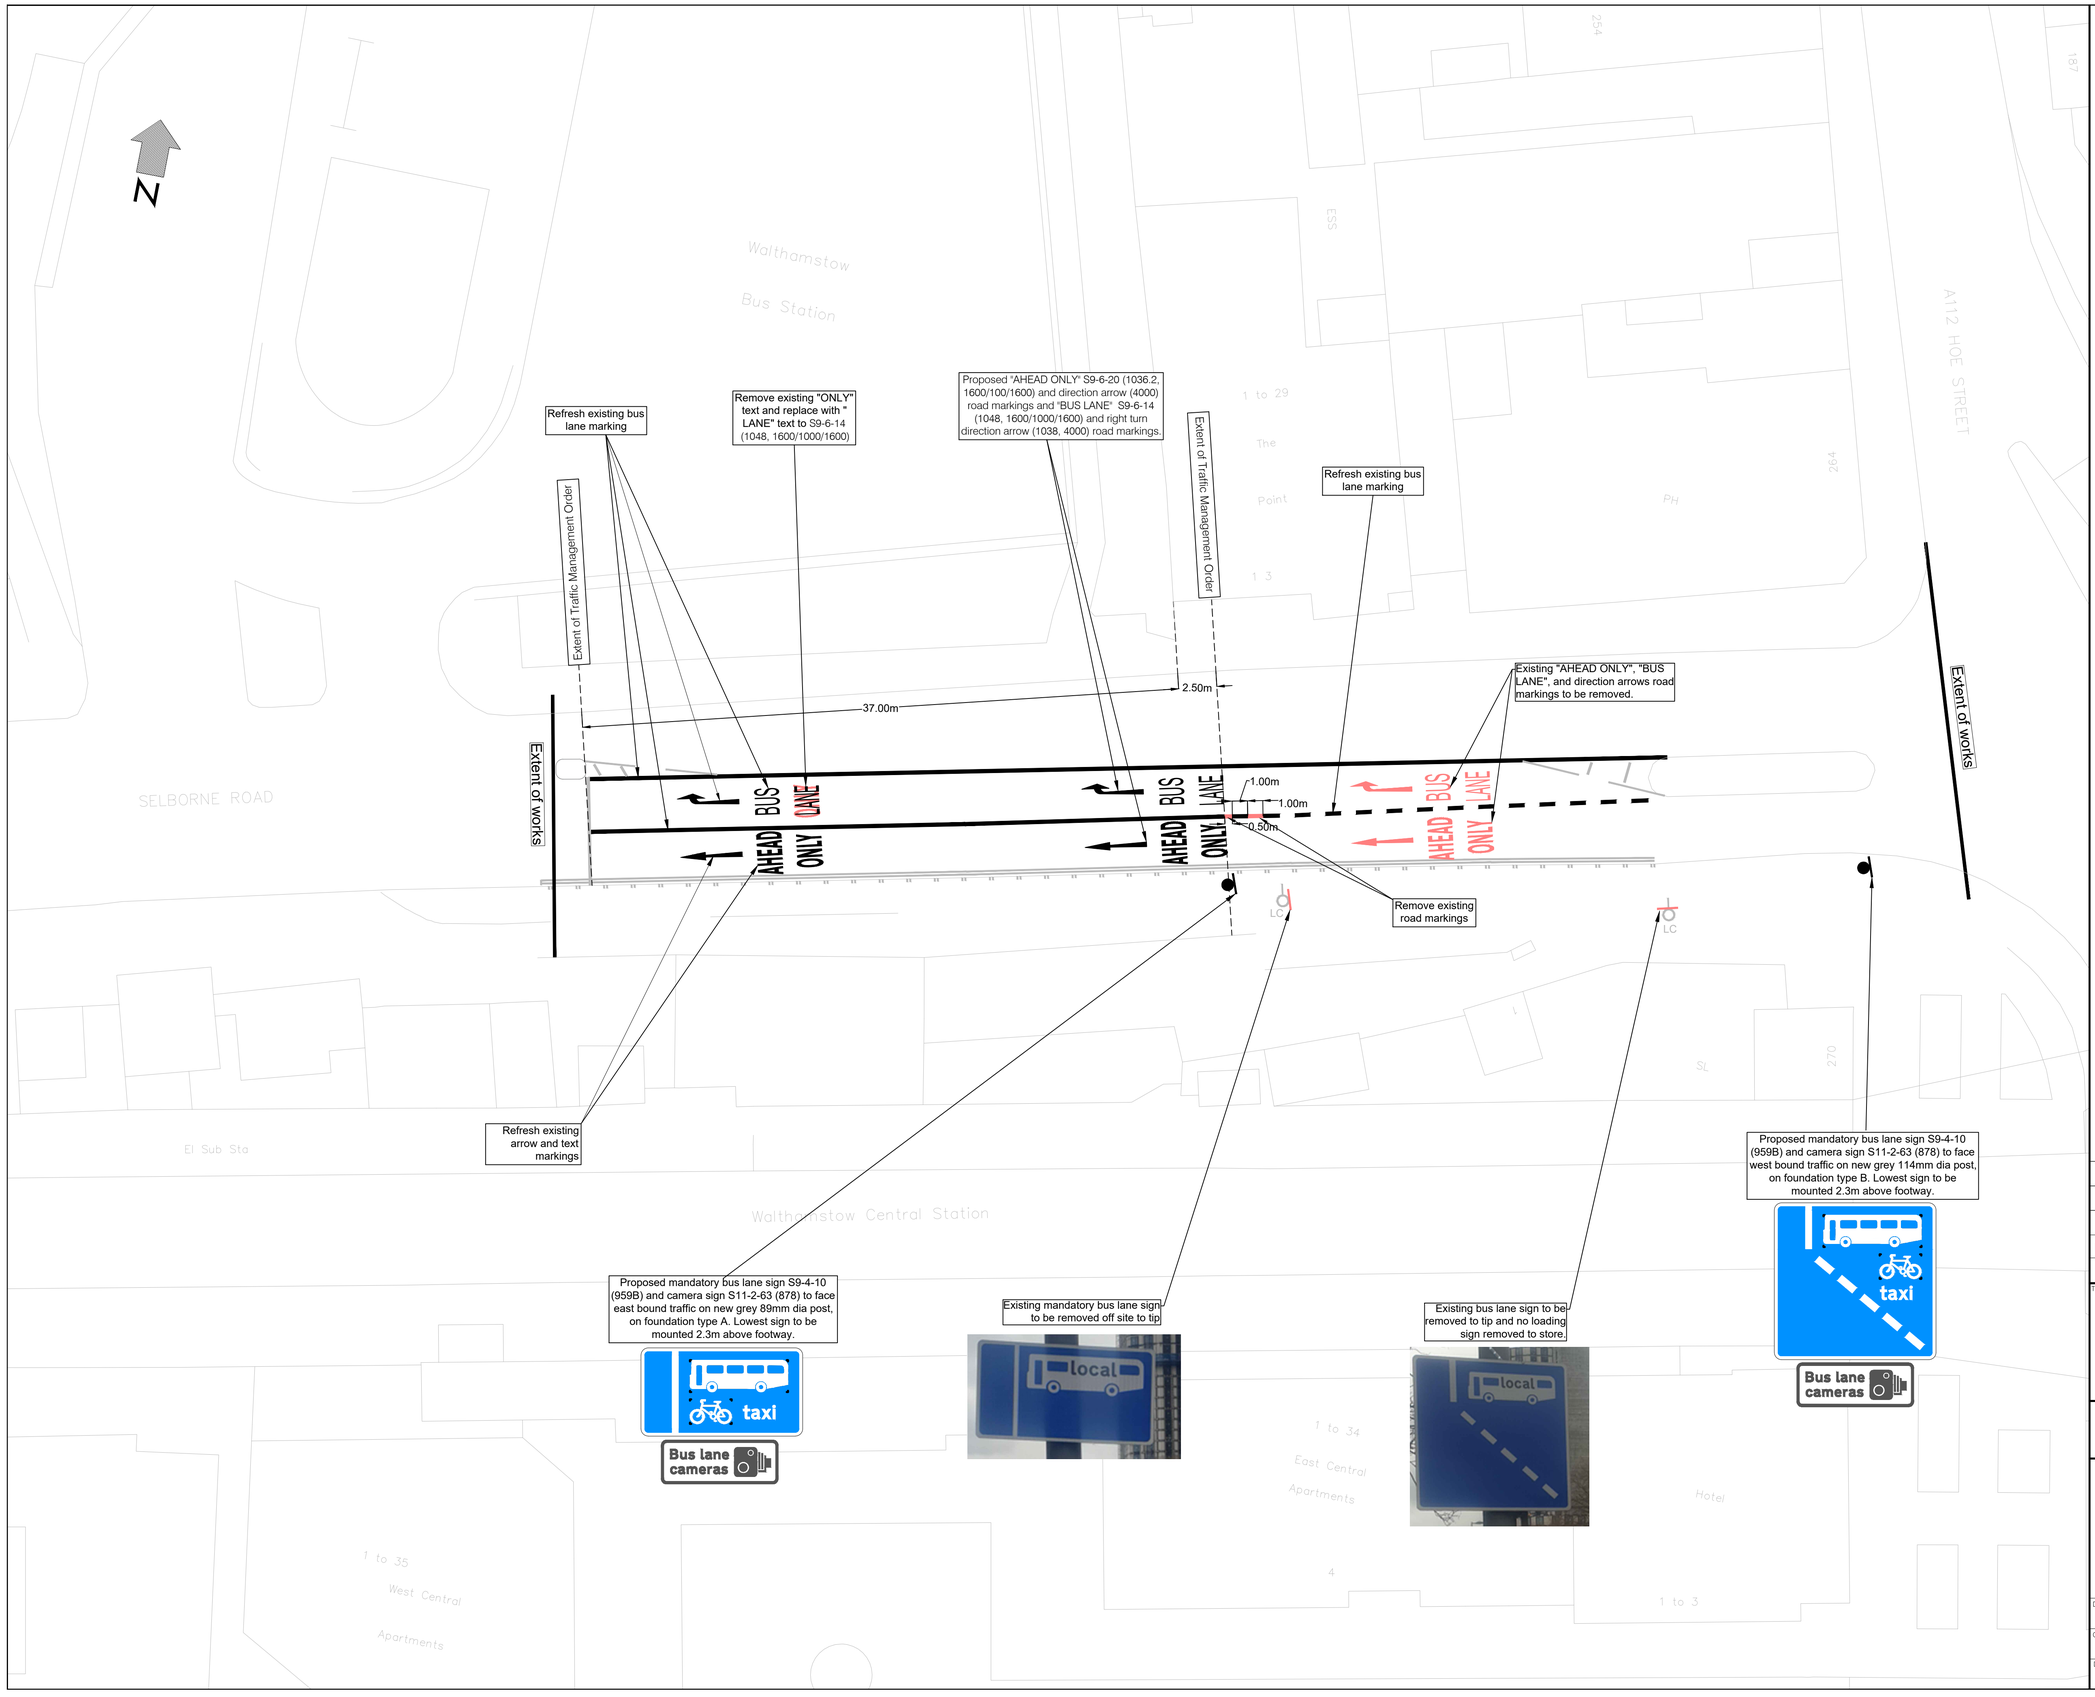


NOTES:

1. All dimensions are in metres unless otherwise stated
2. All levels are in metres unless otherwise stated
3. All bus lane road markings to be refreshed

Key

- Represents proposed
- Represents existing
- Represents remove

| | | | |
|---|---|---|---|
| Scheme Ref. | Bus Lane Review 9009- Bus Lane Sign 1 | | |
| Sign Ref. | S9-4-10 (956b) | x-height | 50.0 |
| Letter colour | WHITE | SIGN FACE | |
| Background | BLUE | Width | 825mm |
| Border | WHITE | Height | 800mm |
| Material | Class RA2 (12899-1:2007) | Area | 0.66m² |

| | | | |
|---|---|---|---|
| Scheme Ref. | Bus Lane Review 9009-Bus Lane Sign 2 | | |
| Sign Ref. | 878 (S11-2-63) | x-height | 50.0 |
| Letter colour | N/A | SIGN FACE | |
| Background | WHITE | Width | 815 mm |
| Border | BLACK | Height | 300 mm |
| Material | Class RA2 (12899-1:2007) | Area | 0.24 m² |

| | | | |
|---|---|---|---|
| Scheme Ref. | Bus Lane Review 9009- Bus Lane Sign 3 | | |
| Sign Ref. | S9-4-10 (959b) | x-height | 50.0 |
| Letter colour | WHITE | SIGN FACE | |
| Background | BLUE | Width | 825mm |
| Border | WHITE | Height | 450mm |
| Material | Class RA2 (12899-1:2007) | Area | 0.37m² |

| Rev No. | Date | Description | By |
|---|---|---|---|
| REVC | C DATE | C COMMENTS | C INITIALS |
| REVB | B DATE | B COMMENTS | B INITIALS |
| REVA | DATEA | COMMENTSA | AINITIALS |

Revision

TITLE

# Bus Lane Compliance
# Selborne Road (Bus Station)
# Sheet 2 of 2

LONDON BOROUGH OF WALTHAM FOREST

**Engineering Design Group**
Low Hall
Argall Ave
Leyton
London E10 7AS.

Waltham Forest

| | | | |
|---|---|---|---|
| Designed by: KF | Drawing Size: A1 | Directory/Sub-Directory: DIRECTORY | |
| Checked by: EA | Scale: 1:200@A1 | Filename: DIRECTORY | |
| Date: 05/11/24 | Drawing No.: BSRVW-9009-DWG-001 | Revision: REV | |