©Crown copyright and database rights 2022 Ordnance Survey 0100031673

WALTHAMSTOW HIGH STREET

SELBORNE AVENUE

VERNON ROAD

VERNON MEWS

17.7m

Posts

El Sub Sta

138

140

122

126

128

130

132

25.33

24.41

52.12

65.18

PEDESTRIAN ZONE
No vehicles
Except for loading
Mon - Sat
Midnight - 10 am
4 pm - 7 pm
Sunday
Midnight - 10 am
2 pm - 7 pm
Pedestrian Zone ENDS
At any time

Signs SS01 and SS02 to be mounted back to back onto new post

SP

0m 1 2 3 4
1 : 100 @ A1

LEGEND

- Proposed Road Sign
- Proposed Restricted Parking Zone Area
- Proposed no waiting at anytime
- No waiting at anytime revocation
- Parking revocation

NOTES:

1. All units are in metres unless otherwise specified.
2. Do not scale from this drawing, use printed dimensions only.
3. All proposed road markings and signs to be in accordance with TSRGD 2016.
4. All relocated signs to be mounted at a vertical clearance of 2.3 (min) and to have a lateral clearance of 0.45m (min) from the kerb face.
5. All proposed road markings to tie-in to existing markings.
6. All illuminated street furniture should be disconnected prior to removal.
7. Exact location of proposed furniture to be confirmed on site prior to implementation.
8. Only hazards considered to be unfamiliar to a competent contractor are indicated on the drawings.

Rev	Date	Description	Drn	Chk	App
0	29/07/2025	ORIGINAL ISSUE	KO	GH	MA

This drawing has been specifically prepared to meet the requirements of the named client and may contain design and innovative features which differ from conventional design standards.

PROJECT CENTRE
www.marstonholdings.co.uk/projectcentre

Client: Waltham Forest

Project: WALTHAMSTOW HIGH STREET
RIBA STAGE 4

Drawing Title: GREENING ZONES
SELBORNE AVENUE
TRAFFIC MANAGEMENT ORDER

Drawing Status: FOR INFORMATION

Drawn	Designed	Date	Scale	Size
KO	GH	APR 2025	1:100	A1

Drawing No.: 1000009846-4-GZ-9001-01

Rev: 0

G:\Project Centre\Project-BST\1000009846 - LBWF Walthamstow Public Realm\2 Project Delivery\6 CAD\2 Drawing\1000009846-4-GZ-9001.dwg

©Crown copyright and database rights 2022 Ordnance Survey 0100031673

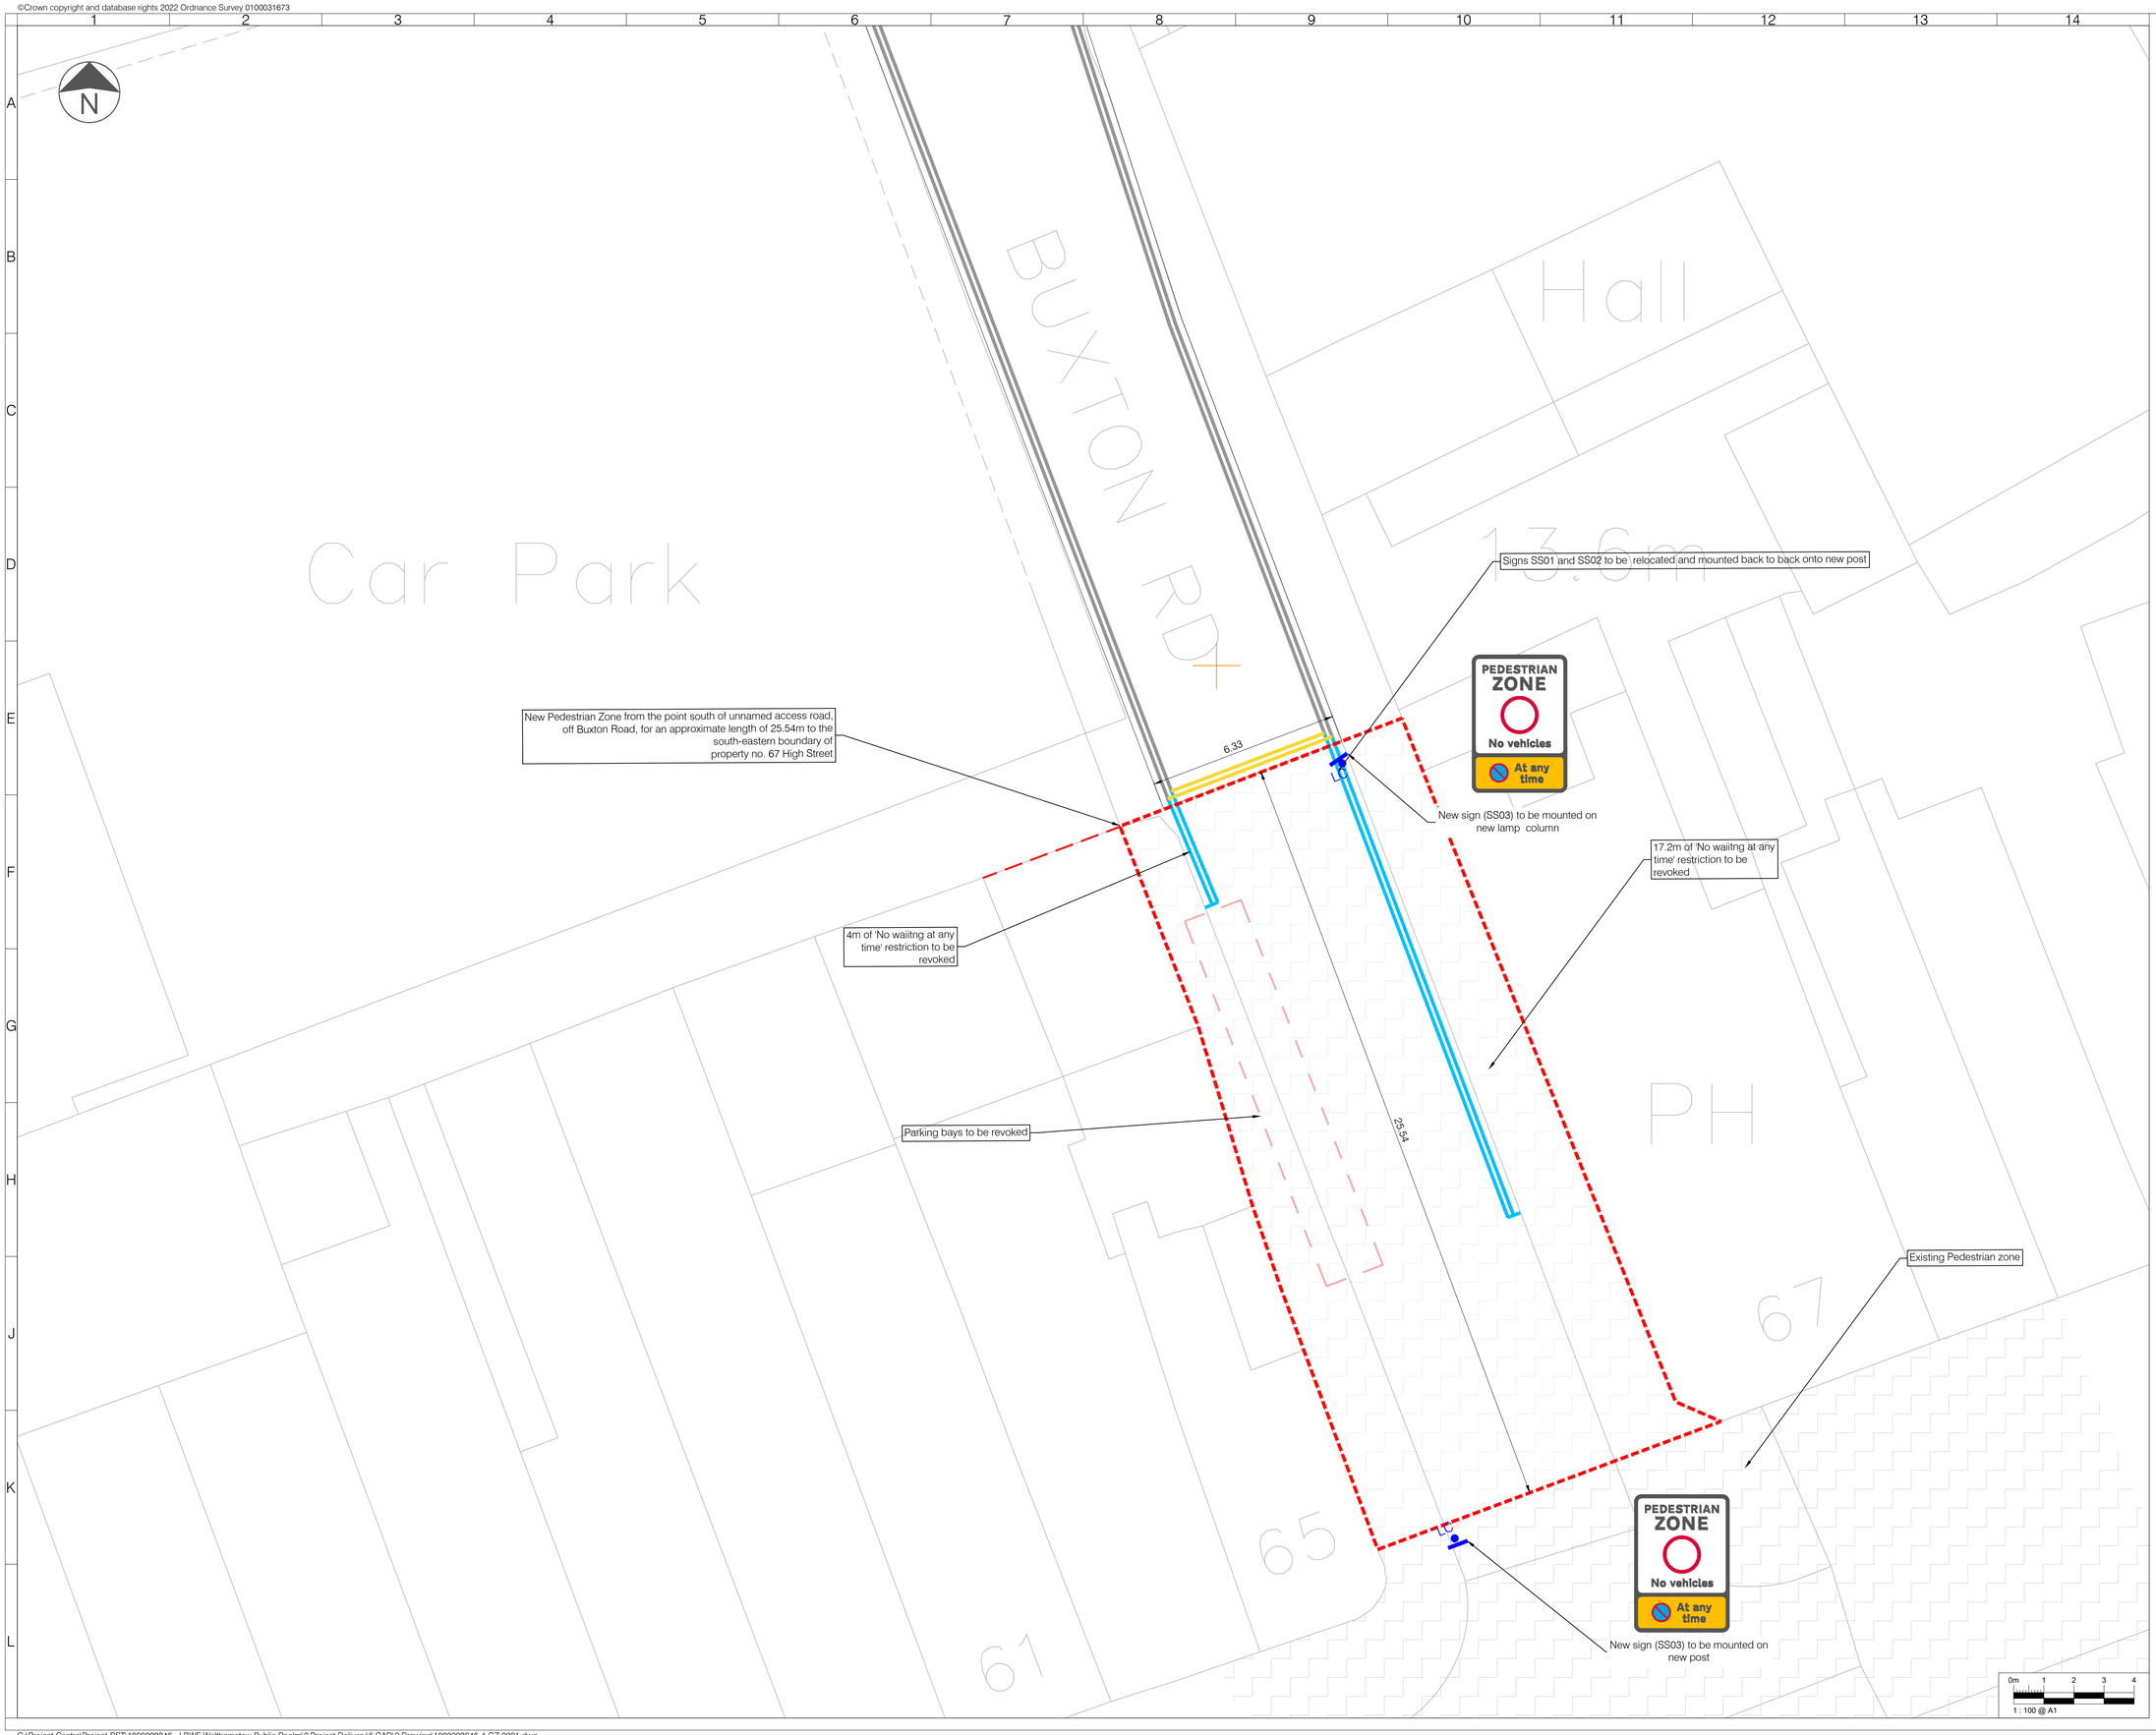

LEGEND

- Proposed Road Sign
- Proposed Pedestrian Zone Area
- Proposed no waiting at anytime
- No waiting at anytime revocation
- Parking revocation

NOTES:

1. All units are in metres unless otherwise specified.
2. Do not scale from this drawing, use printed dimensions only.
3. All proposed road markings and signs to be in accordance with TSRGD 2016.
4. All relocated signs to be mounted at a vertical clearance of 2.3 (min) and to have a lateral clearance of 0.45m (min) from the kerb face.
5. All proposed road markings to tie-in to existing markings.
6. All illuminated street furniture should be disconnected prior to removal.
7. Exact location of proposed furniture to be confirmed on site prior to implementation.
8. Only hazards considered to be unfamiliar to a competent contractor are indicated on the drawings.

Rev	Date	Description	Drn	Chk	App
1	30/09/25	ORIGINAL ISSUE	NA	HS	MA

This drawing has been specifically prepared to meet the requirements of the named client and may contain design and innovative features which differ from conventional design standards.

PROJECT CENTRE
www.marstonholdings.co.uk/projectcentre

Client: Waltham Forest

Project: WALTHAMSTOW HIGH STREET
RIBA STAGE 4

Drawing Title: GREENING ZONES
BUXTON ROAD
TRAFFIC MANAGEMENT ORDER

Drawing Status: FOR INFORMATION

Drawn	Designed	Date	Scale	Size
NA	NA	NOV 2025	1:100	A1

Drawing No.: 1000009846-4-GZ-9001-02
Rev: 1

G:\Project Centre\Project-BST\1000009846 - LBWF Walthamstow Public Realm\2 Project Delivery\6 CAD\2 Drawing\1000009846-4-GZ-9001.dwg