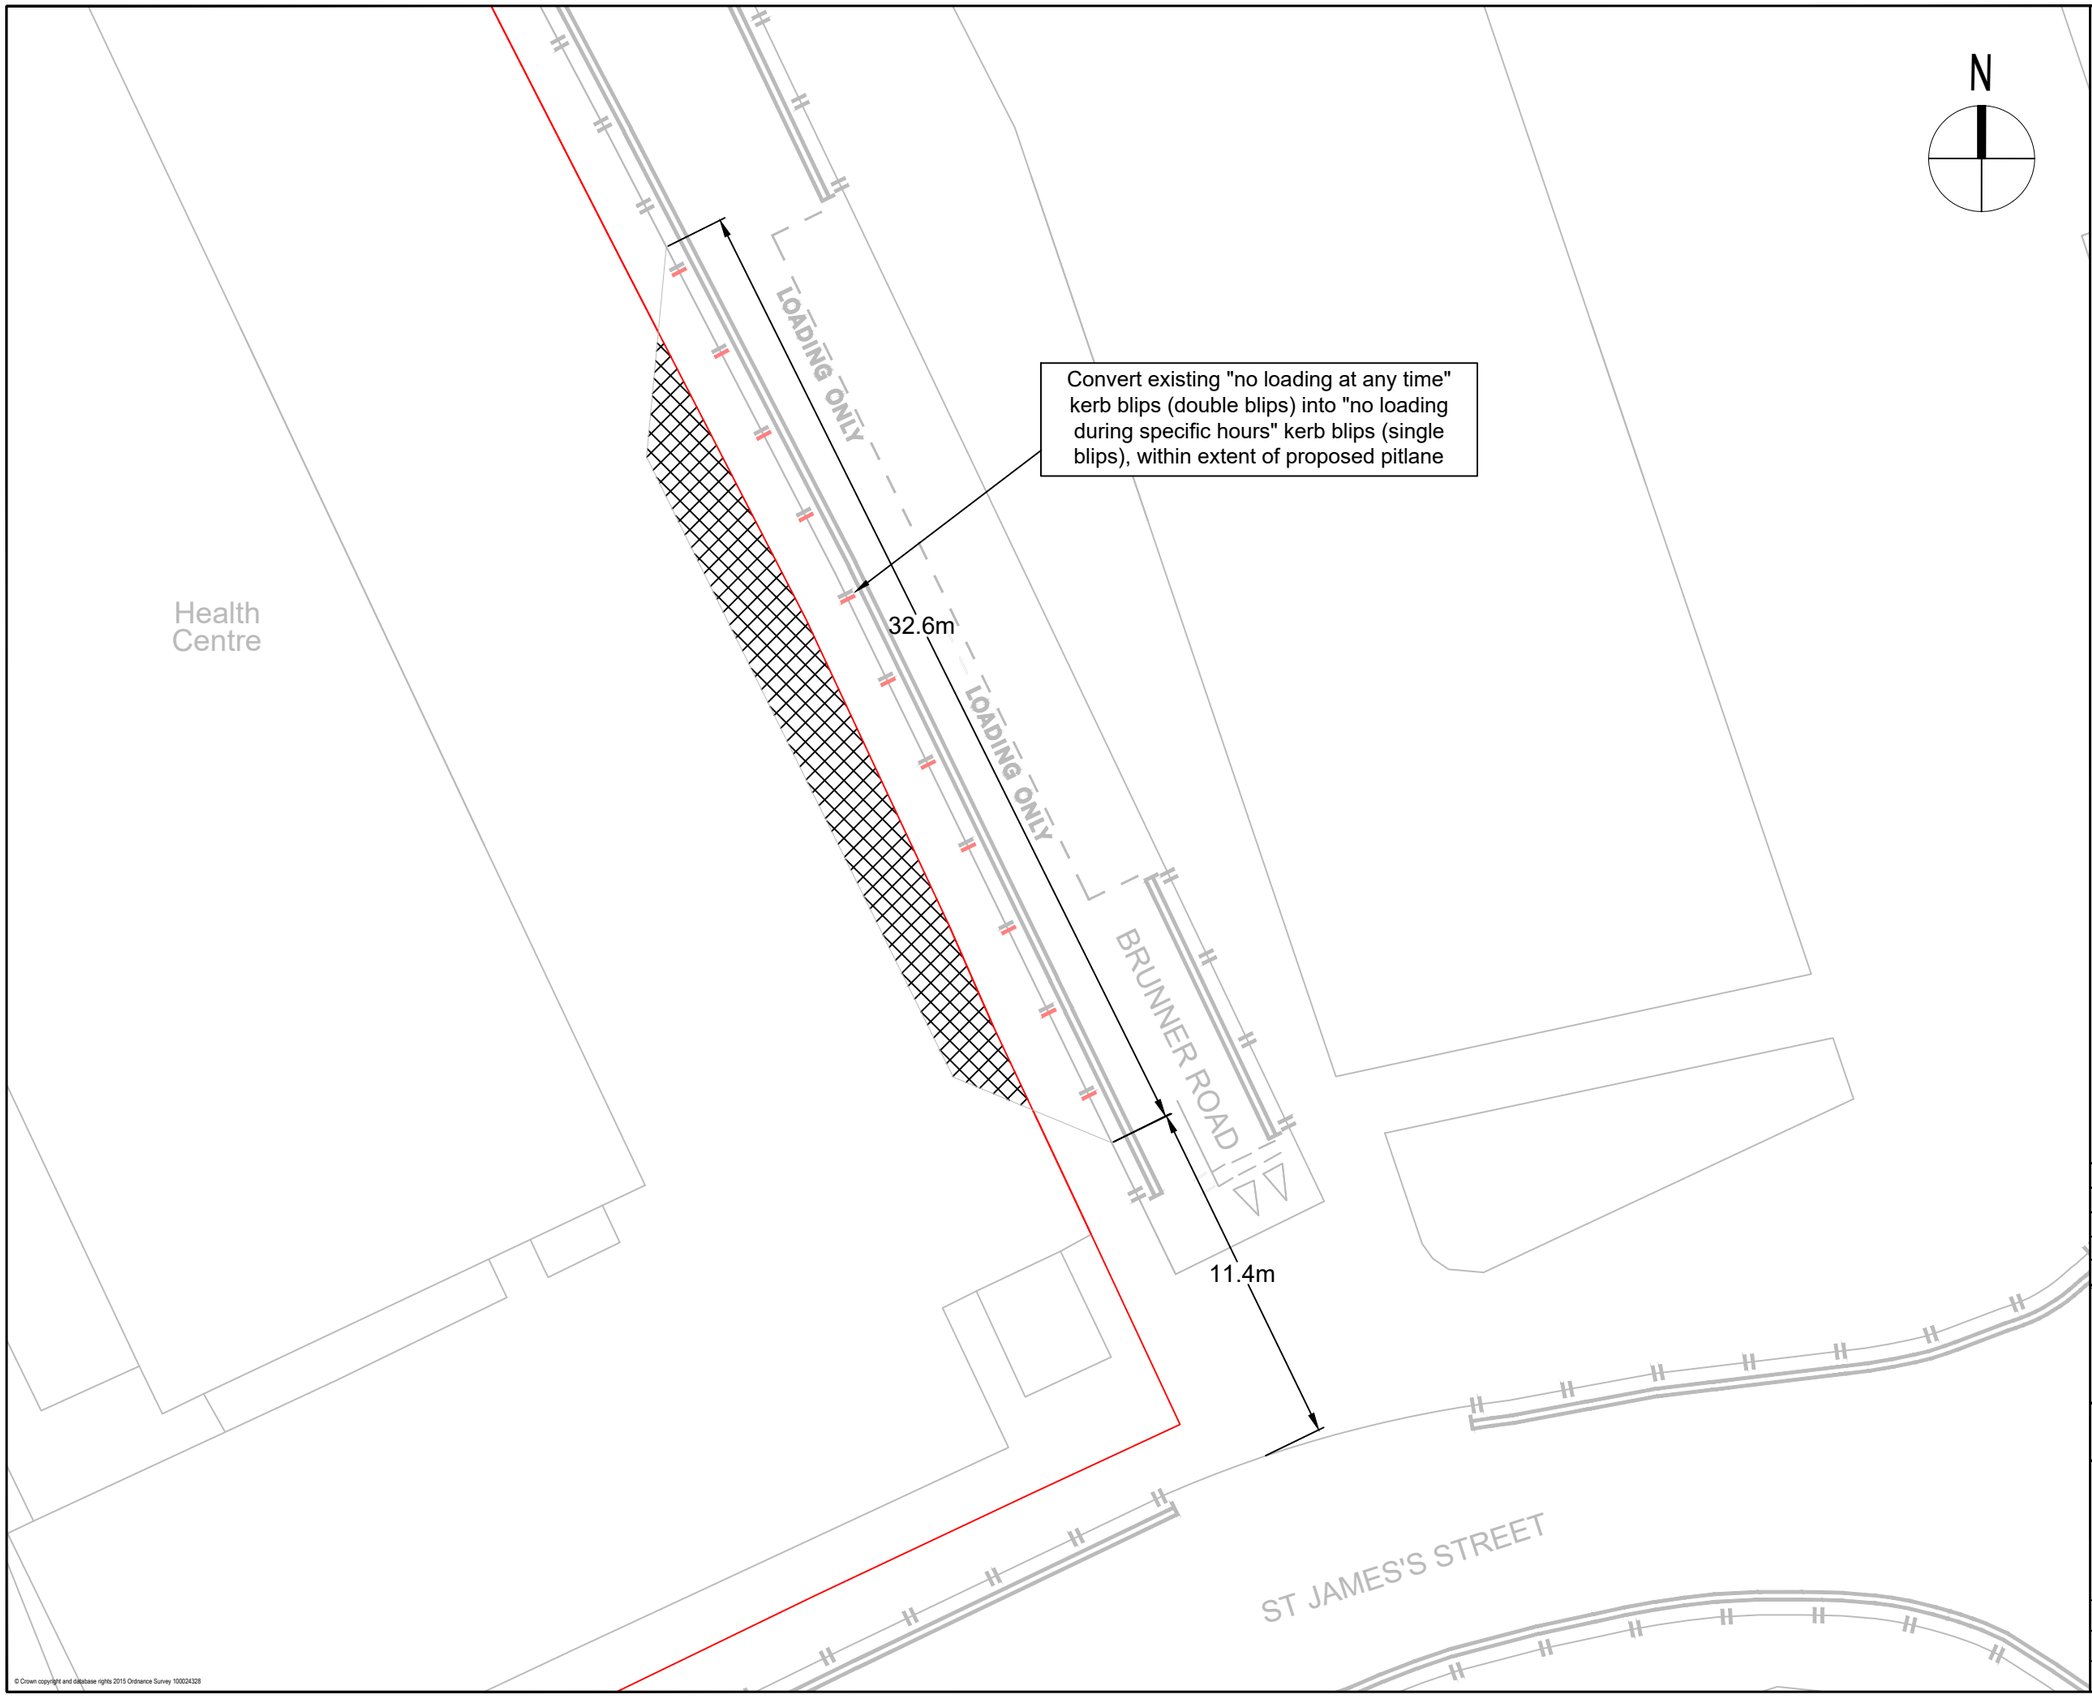

© Crown copyright and database rights 2015 Ordnance Survey 100024328

NOTES:

1. All dimensions are in metres unless otherwise stated
2. All levels are in metres unless otherwise stated

Public Highway boundary

Existing

Remove

Pitlane area within private land

Rev No.	Date	Description	By
REVC	C DATE	C COMMENTS	C INITIALS
REVB	B DATE	B COMMENTS	B INITIALS
REVA	DATEA	COMMENTSA	AINITIALS

Revision

TITLE

St James Medical Centre / Brunner Road, E17
Proposed Changes to Loading Restrictions
Traffic Management Order

LONDON BOROUGH OF WALTHAM FOREST

Engineering Design Group
Low Hall
Argall Ave
Leyton
London E10 7AS.

Waltham Forest

Designed by:	Drawing Size:	Directory/Sub-Directory
RW	A3	-
Checked by:	Scale:	Filename:
SDR	1:200	-
Date:	Drawing No.	Revision
DECEMBER-2025	SJM-MOU-TMO01	0

PLOT DATE - 16 Dec, 2025 - 11:28:am CAD REFERENCE: O:\ESS\SHIGHWAYS\DEVELOPMENT CONTROL\100 DEVELOPER HIGHWAY WORKS\ST JAMES STREET MEDICAL CENTRE\ENABLING WORKS\CAD DRAWINGS\St James Pitlane RW drawing.Dwg USERNAME: rwilliams02