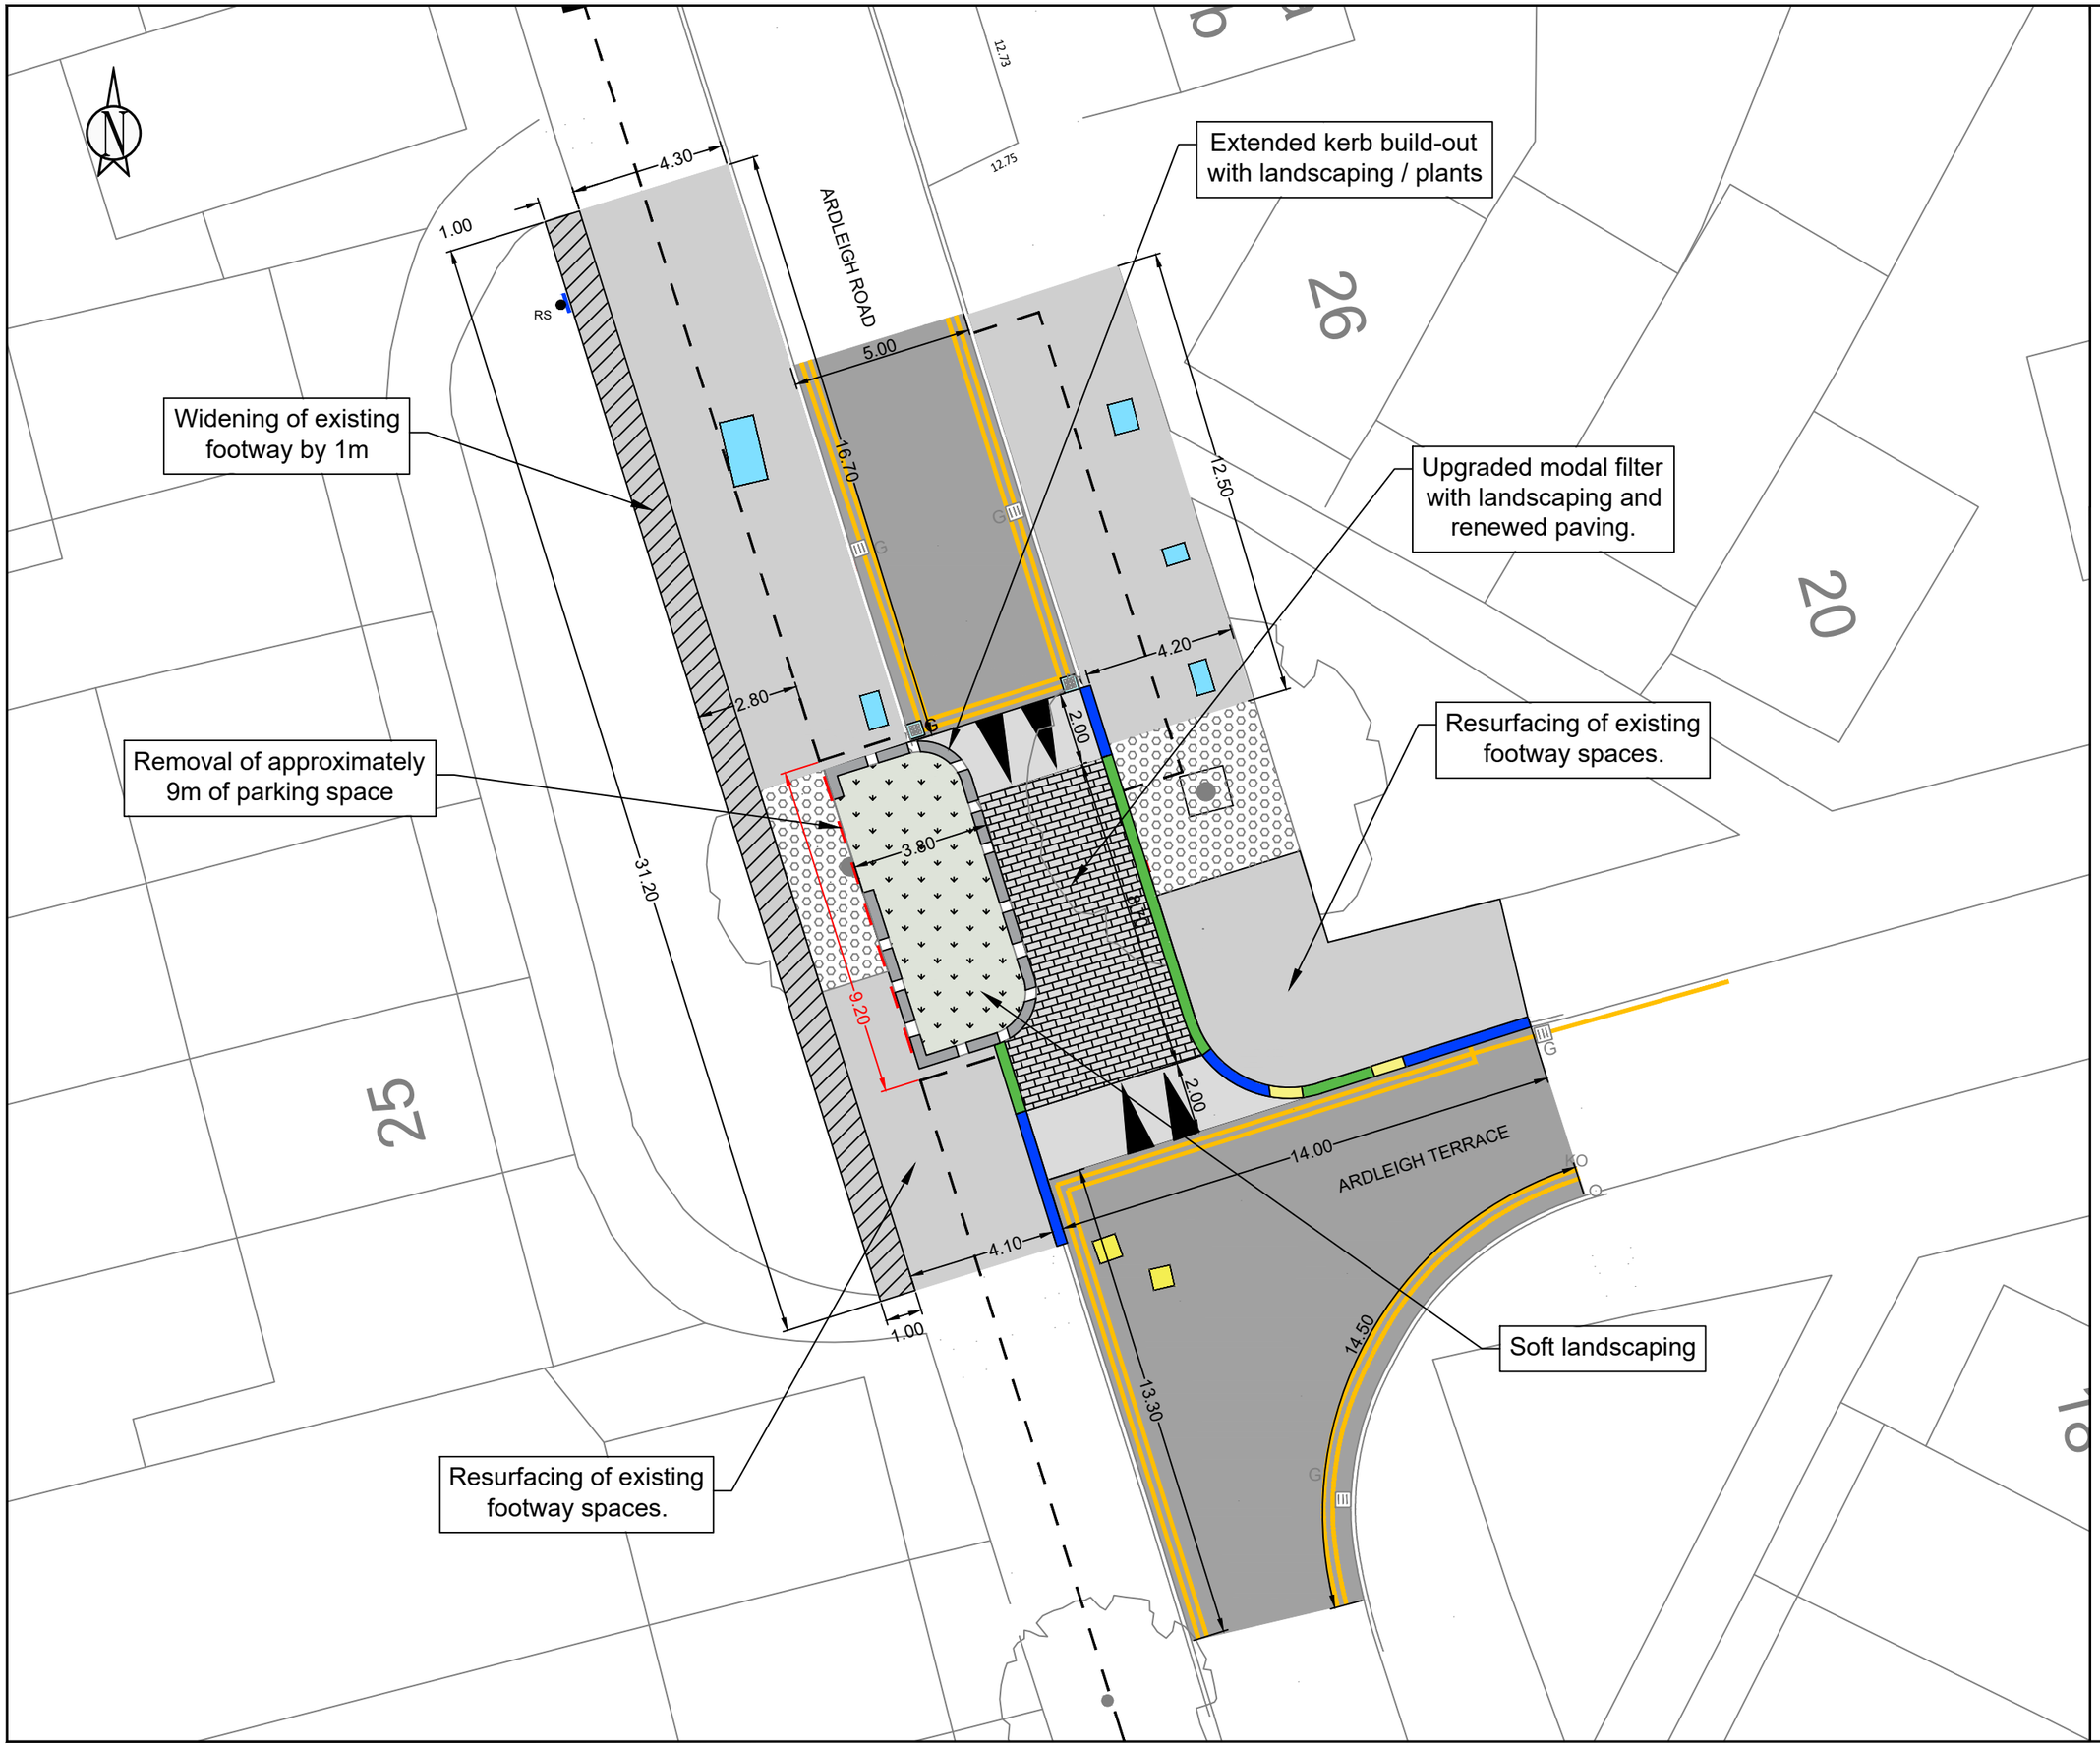

DESCRIPTION:

Removal of approximately 9m of parking on one side of Ardleigh Road.

Upgrade of the modal filter at Ardleigh Road with new paving, landscaping and improved pedestrian accessibility.

Access for cyclists permitted through the road closure (modal filter).

All new landscaping to be at or below ground level for improved surface water capture.