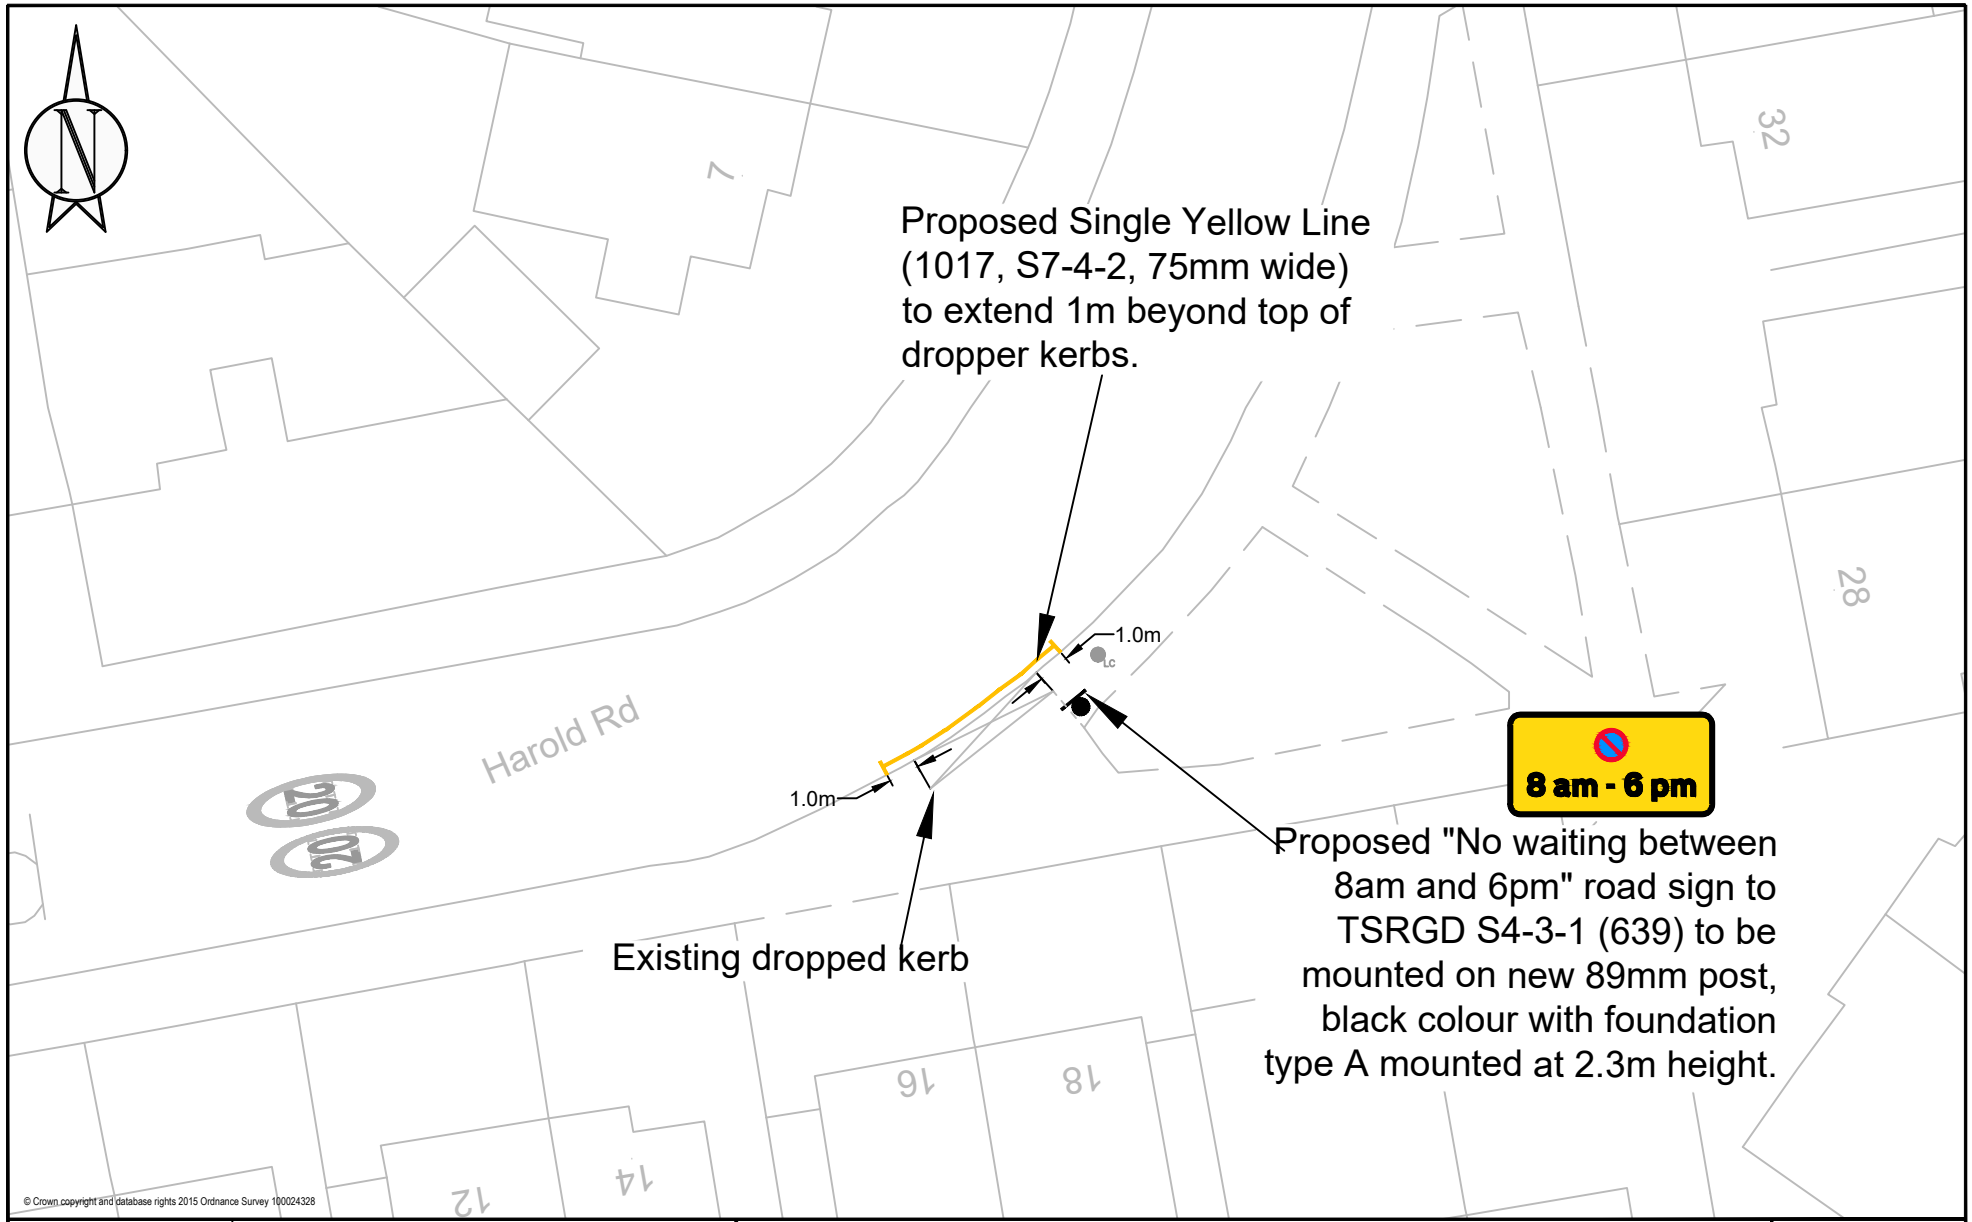

Drawn By	KF
Drawing No.	HaroldRd-Dwg-001
Date	21/07/2026
Scale	1:250@A4

Title

18 Harold Road E4
Proposed Single Yellow Line

Notes

Represents proposed
Represents existing
Represents remove

8 am - 6 pm

Scheme Ref.		
Sign Ref.		
TSRGD Ref.	S4-3-1	x-height
Letter colour	BLACK	SIGN FACE
Background	YELLOW	Width
Border	BLACK	Height
Mount Height	2300	Area
Material	Class R3B-UK	

Waltham Forest

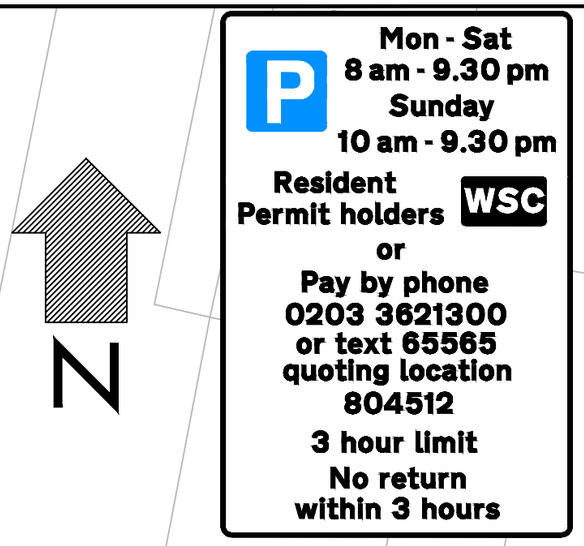

N

Remove existing Pay to Park sign to tip and install new 804512 Pay to Park and WSC Resident Permit Sign TSRGD S5-3 (661.2A) at 2.7m mounting height

William Morris Community Centre

Church

Greenleaf Road

Burnoff 24m of existing no waiting restrictions (Mon - Sat 9:30pm - 8am Sun Midnight - 10am) TSRGD S7-4-1 (1017)

© Crown copyright and database rights 2015 Ordnance Survey 100024328

Drawn By	ASM
Drawing No.	GreenleafRdP2P-004
Date	21/07/2026
Scale	1:200@A4

Title

Greenleaf Road E17

Permit Parking & Pay 2 Park Signage installation

Notes

- Remove
- Proposed
- Existing

Scheme Ref.	Greenleaf Road p2p		
Sign Ref.	661.2a (S4-4-7)	x-height	15.0
Letter colour	WHITE / BLACK	SIGN FACE	
Background	WHITE	Width	360 mm
Border	BLACK	Height	545 mm
Material	Class RA2 (12899-1:2007)	Area	0.19 m²

Waltham Forest

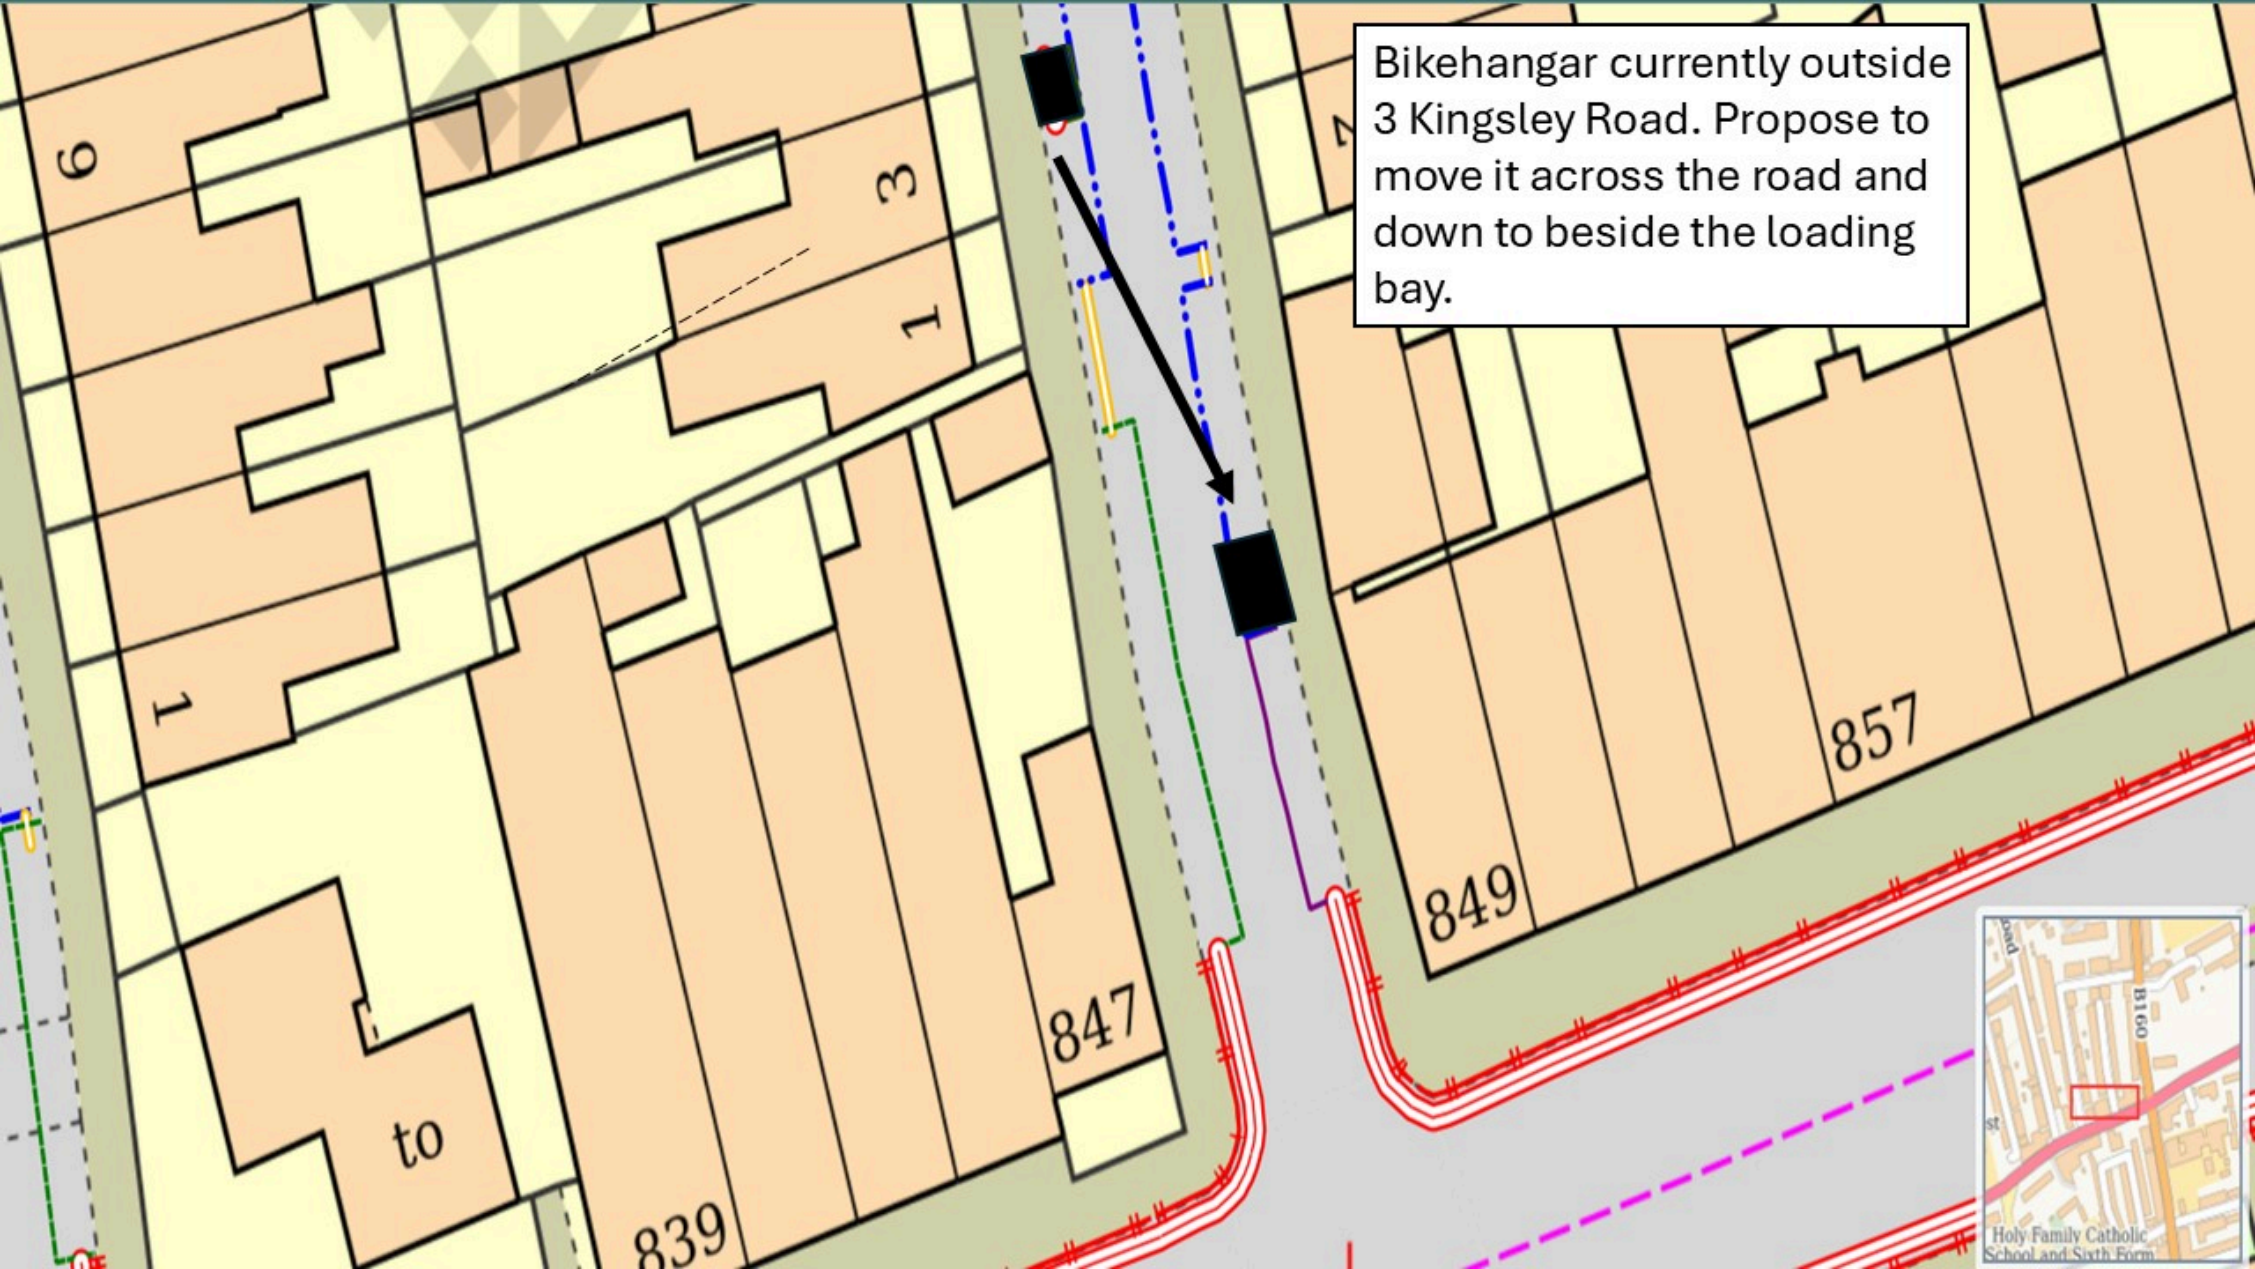
Bikehangar currently outside 3 Kingsley Road. Propose to move it across the road and down to beside the loading bay.
6
3
1
1
to
839
847
849
857
B1160
Holy Family Catholic School and Sixth Form

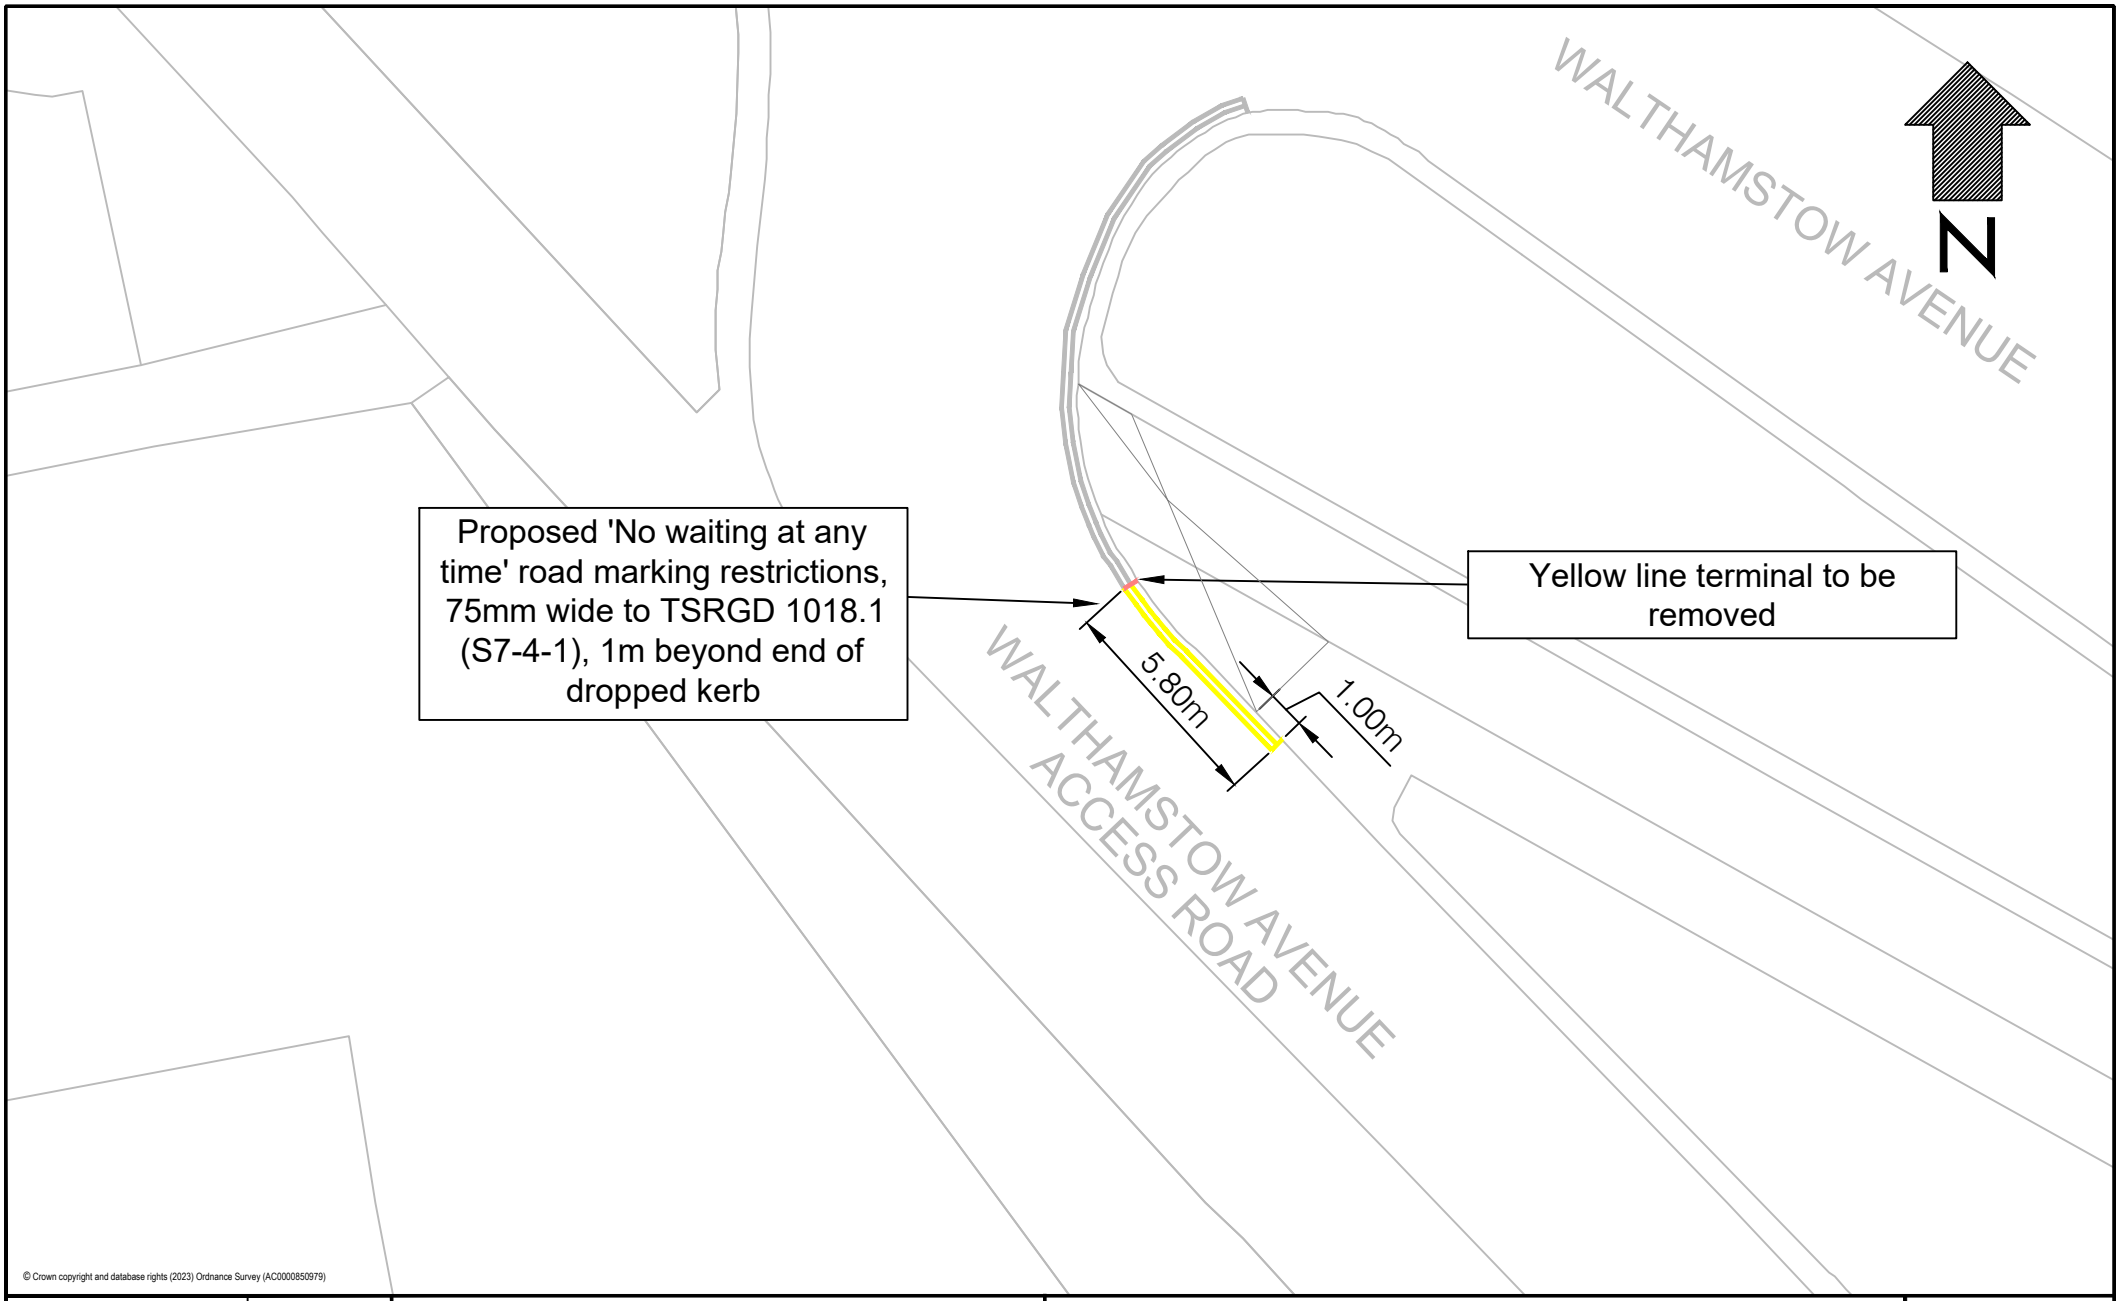

© Crown copyright and database rights (2023) Ordnance Survey (AC0000850979)

Drawing No. BLLT/WLTHMSTW-DWG-001	Drawn By EF	Title: Extension of DYL restrictions Unnamed road between Billet Rd & Walthamstow Ave E17	Notes: Key Represents proposed Represents existing Represents remove
Paper Size A4	Checked KF		
Date 08/07/26	Approved KF		
Scale 1:200			

Waltham Forest