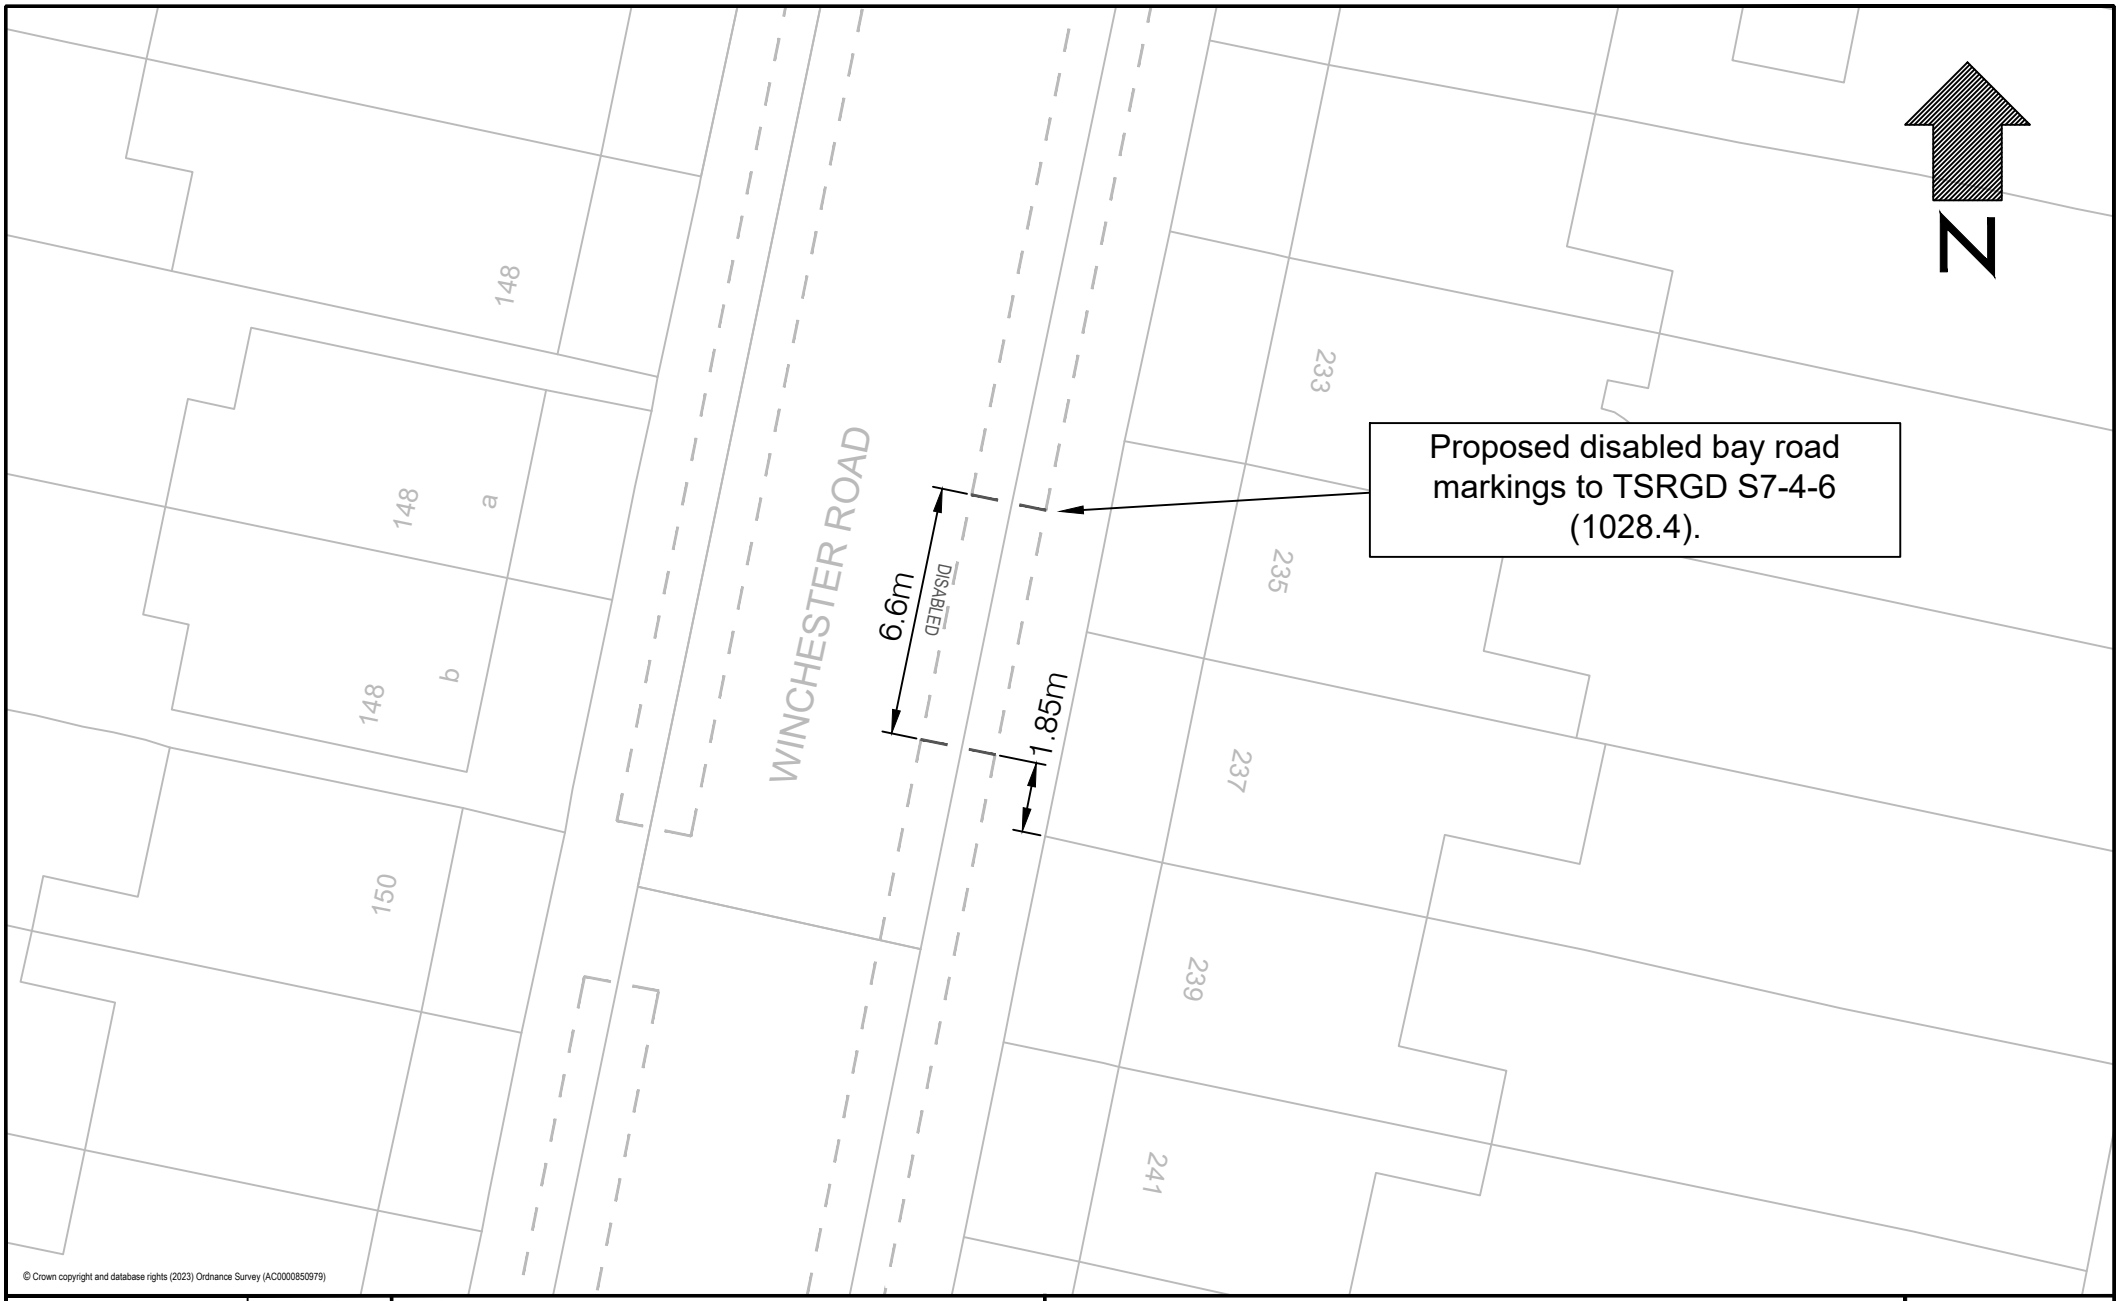

© Crown copyright and database rights (2023) Ordnance Survey (AC0000850979)

Drawing No. WINCHESTERRD-DWG-001	Drawn By EF
Paper Size A4	Checked
Date 11/03/26	Approved
Scale 1:200m	

Title

Proposed Disabled Bay
237 Winchester Road, E4
Road Markings

Notes

Key

Represents proposed

Represents existing

Waltham Forest

© Crown copyright and database rights 2015 Ordnance Survey 100024328

Drawn By	ASM
Drawing No.	99AntlersHill-db-001
Date	09/07/2026
Scale	1:200@A4

Title

99 Antlers Hill E4

disabled bay

Notes

Proposed

Existing

Waltham Forest

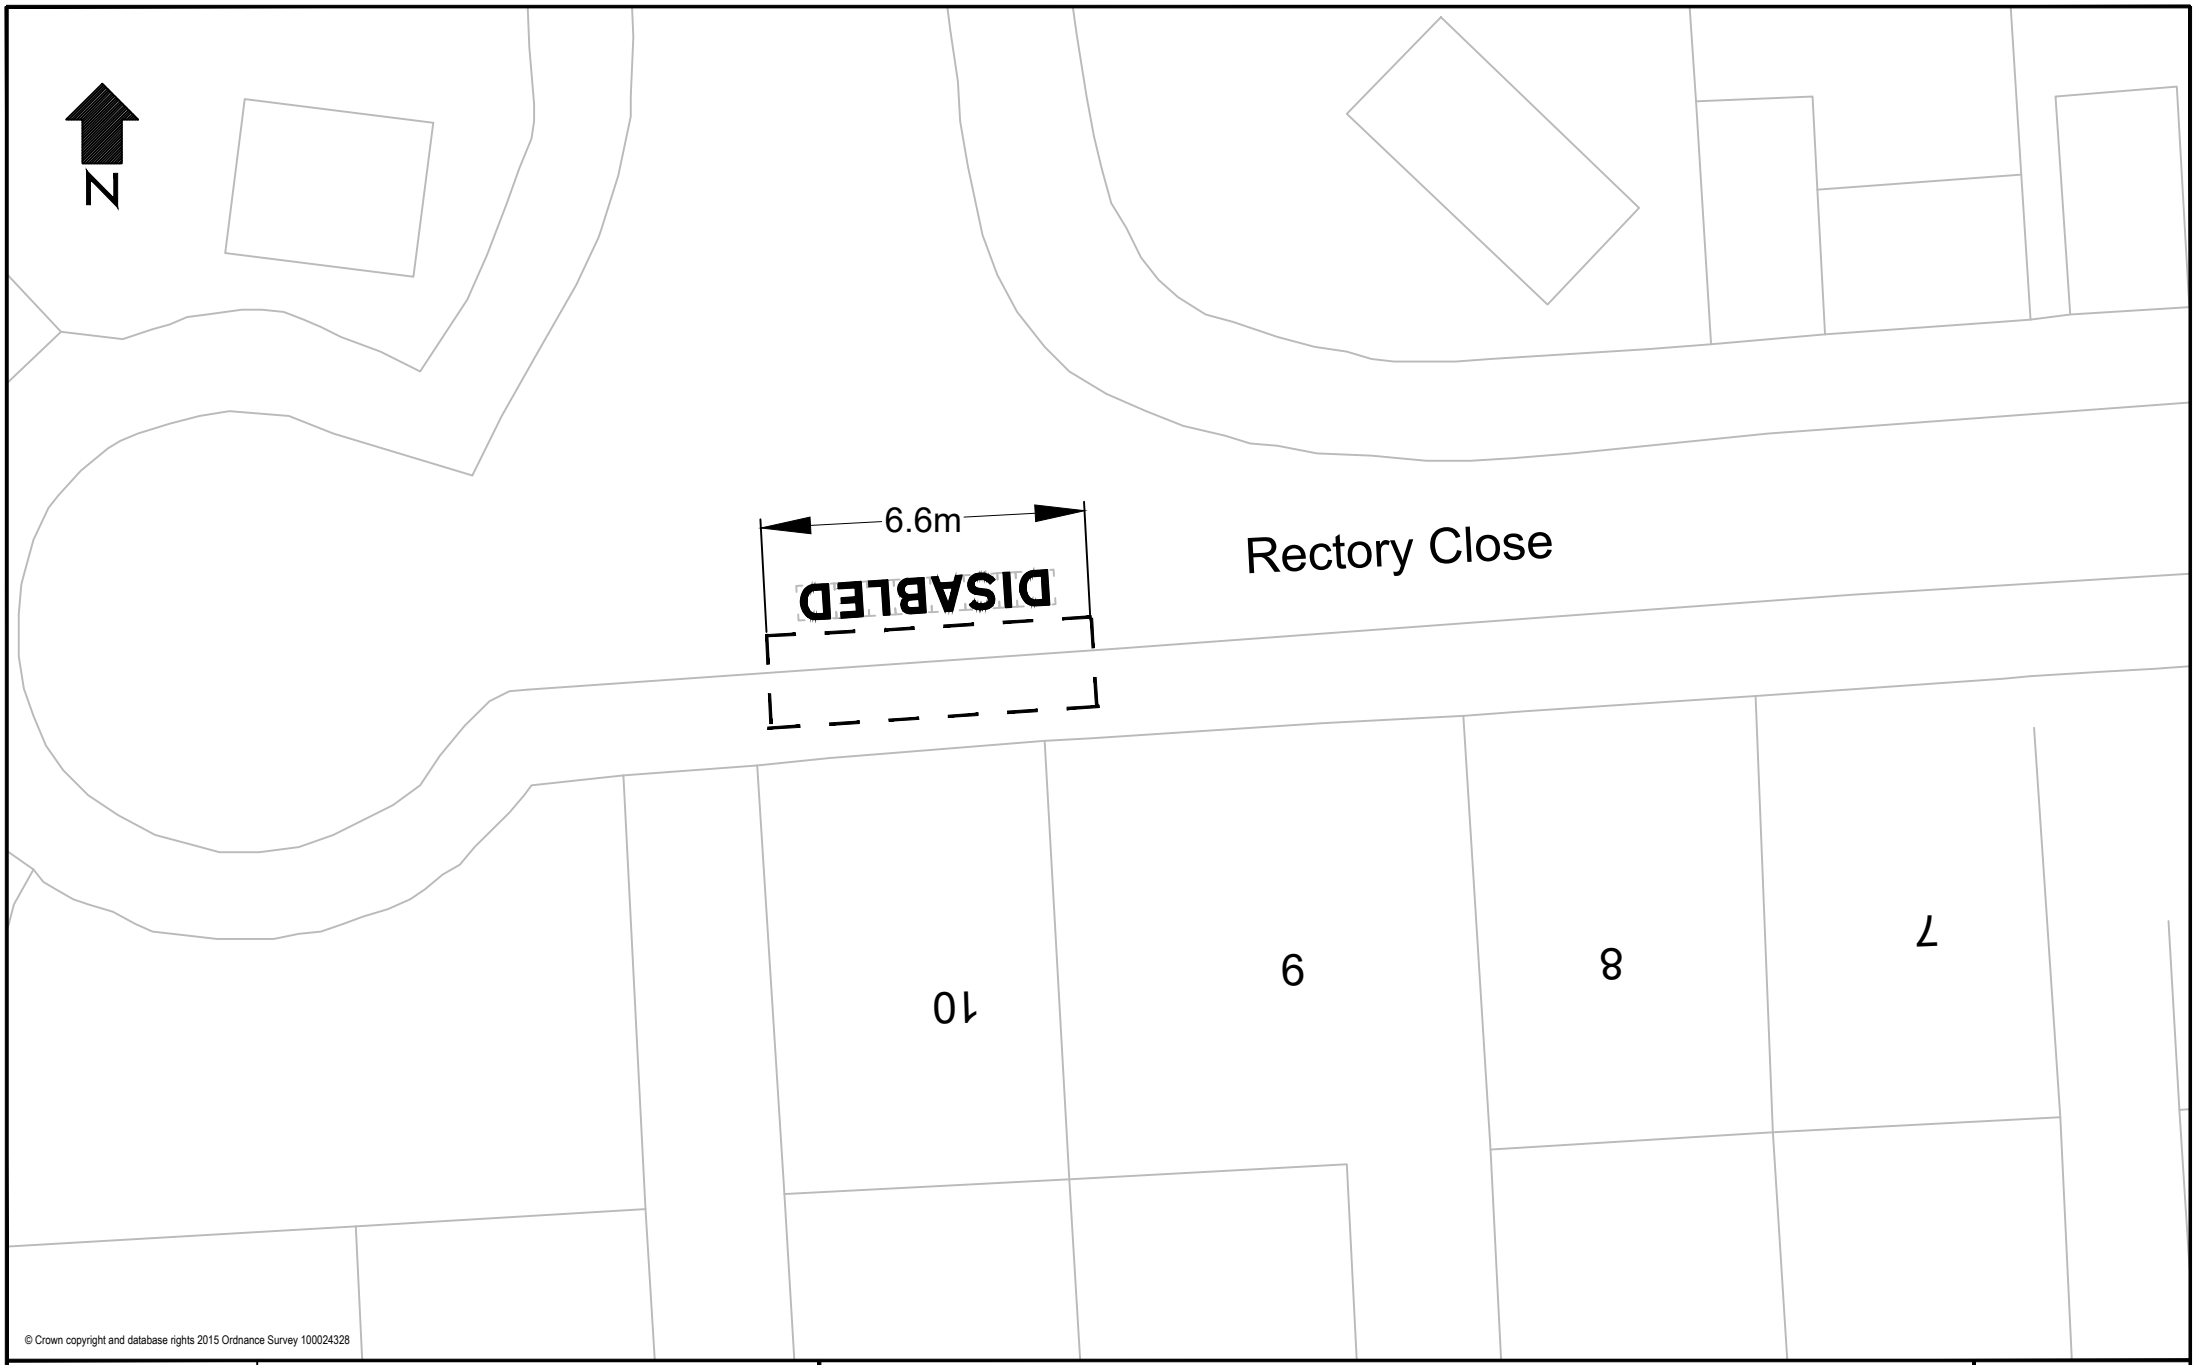

© Crown copyright and database rights 2015 Ordnance Survey 100024328

Drawn By	ASM
Drawing No.	10RectoryClose-db-001
Date	09/07/2026
Scale	1:200@a4

Title

10 Rectory Close E4

Proposed disabled bay

Notes

Proposed

Existing

Waltham Forest

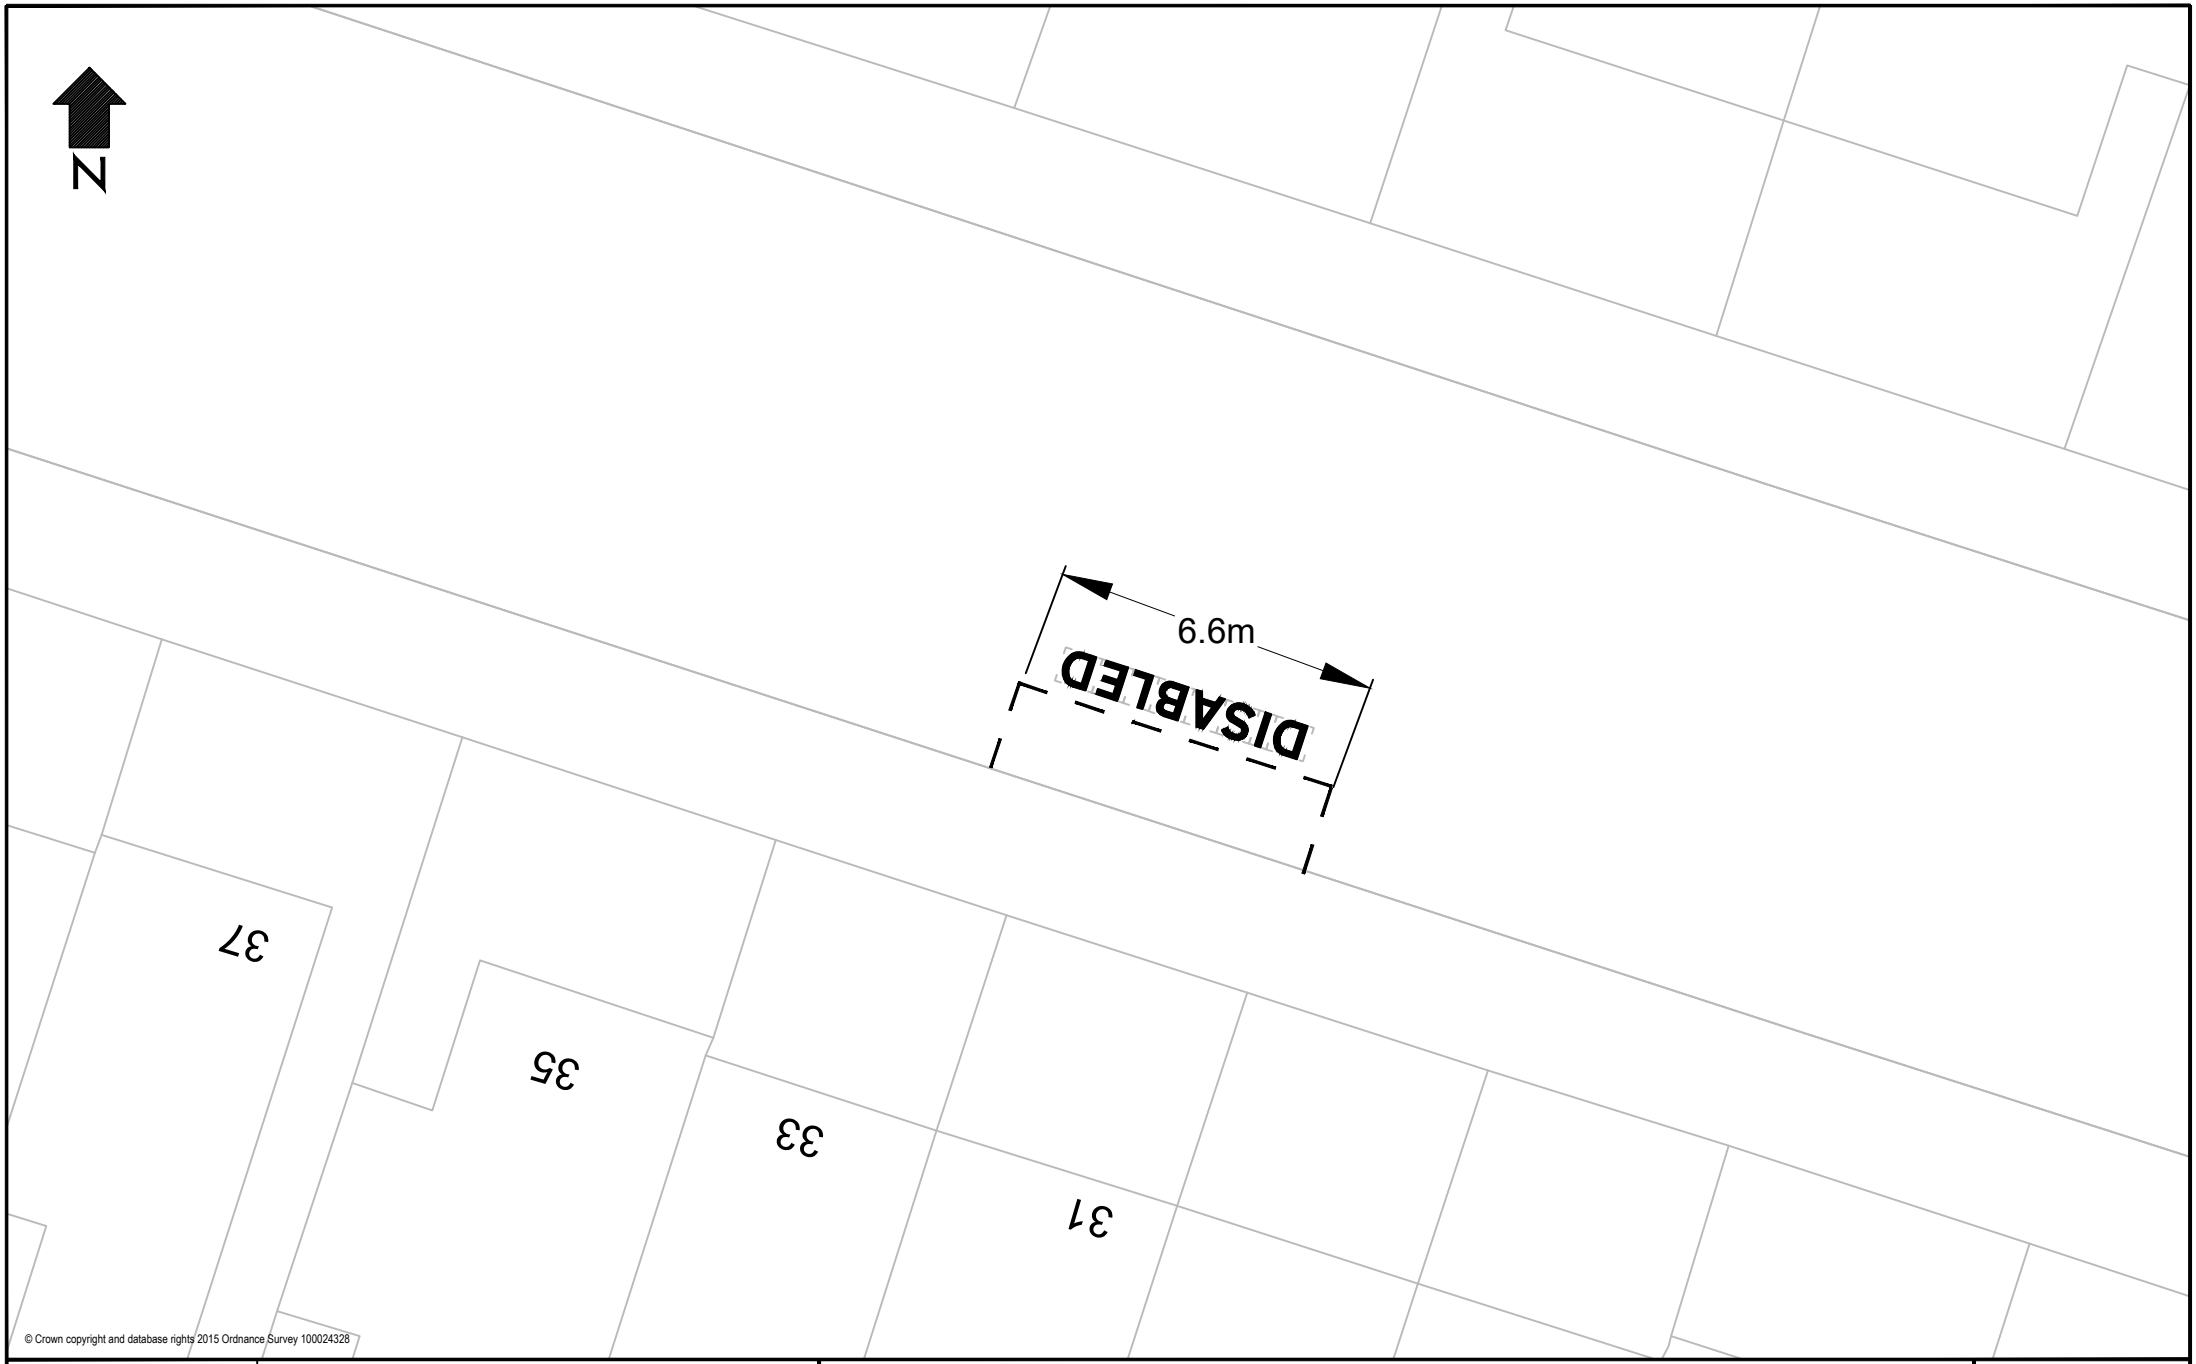

© Crown copyright and database rights 2015 Ordnance Survey 100024328

Drawn By	ASM
Drawing No.	31BuxtonRoad-db-001
Date	09/07/2026
Scale	1:200@a4

Title

31 Buxton Road E4

Proposed disabled bay

Notes

Proposed

Existing

Waltham Forest

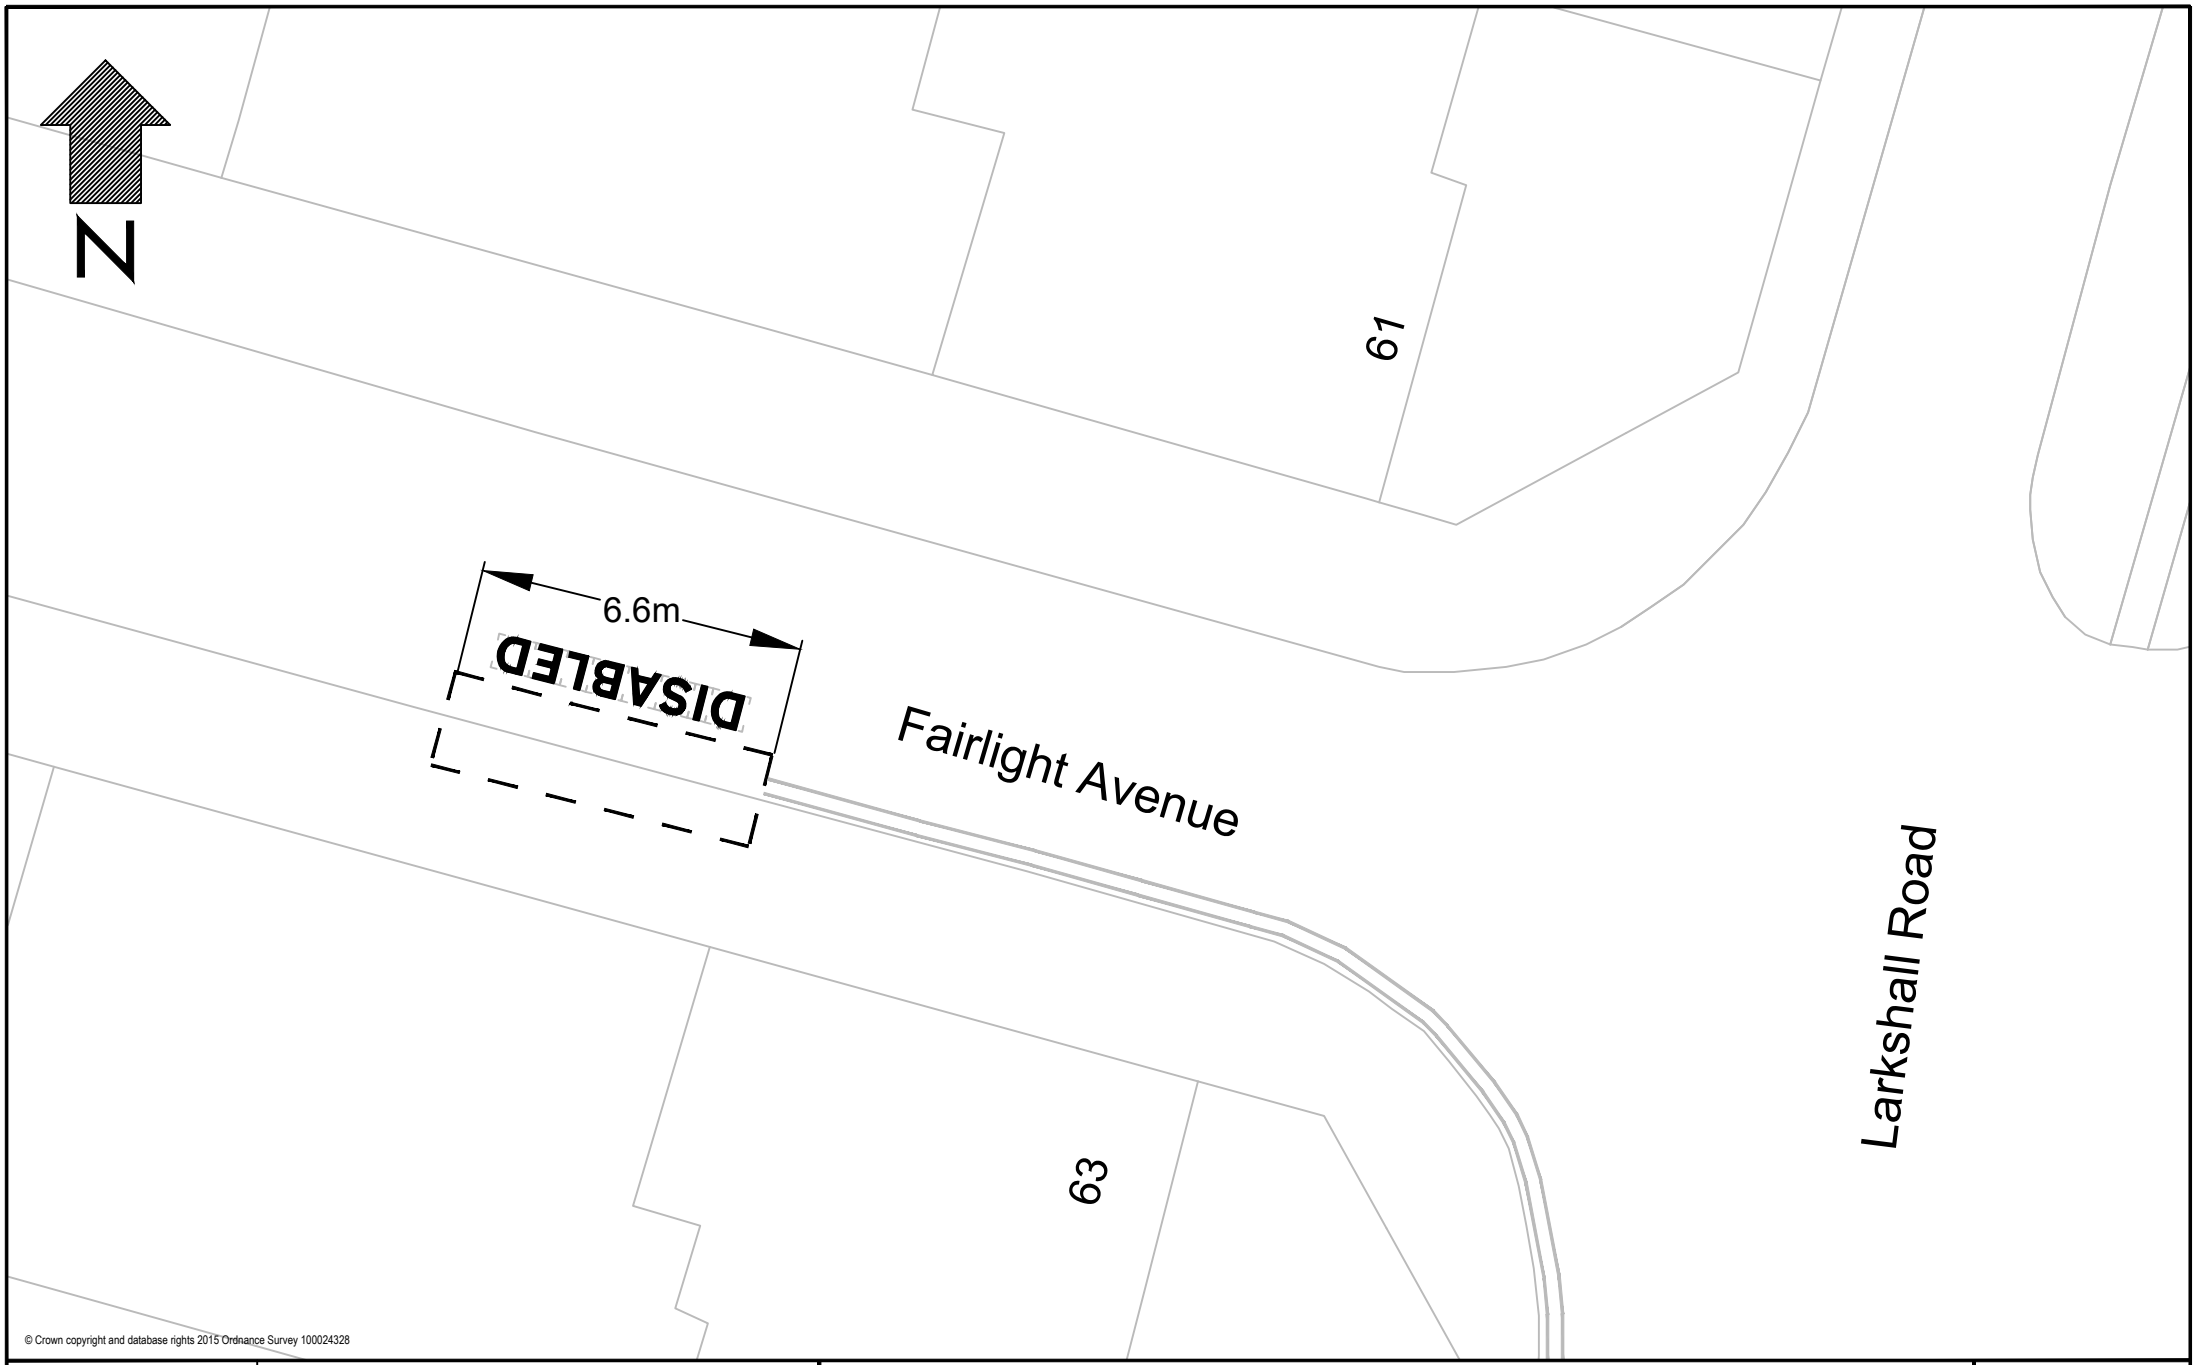

© Crown copyright and database rights 2015 Ordnance Survey 100024328

Drawn By	ASM
Drawing No.	65LarkshallRoad-db-001
Date	09/07/2026
Scale	1:200@A4

Title

65 Larkshall Road E4

Proposed Disabled Bay on Fairlight Avenue

Notes

Proposed

Existing

Waltham Forest

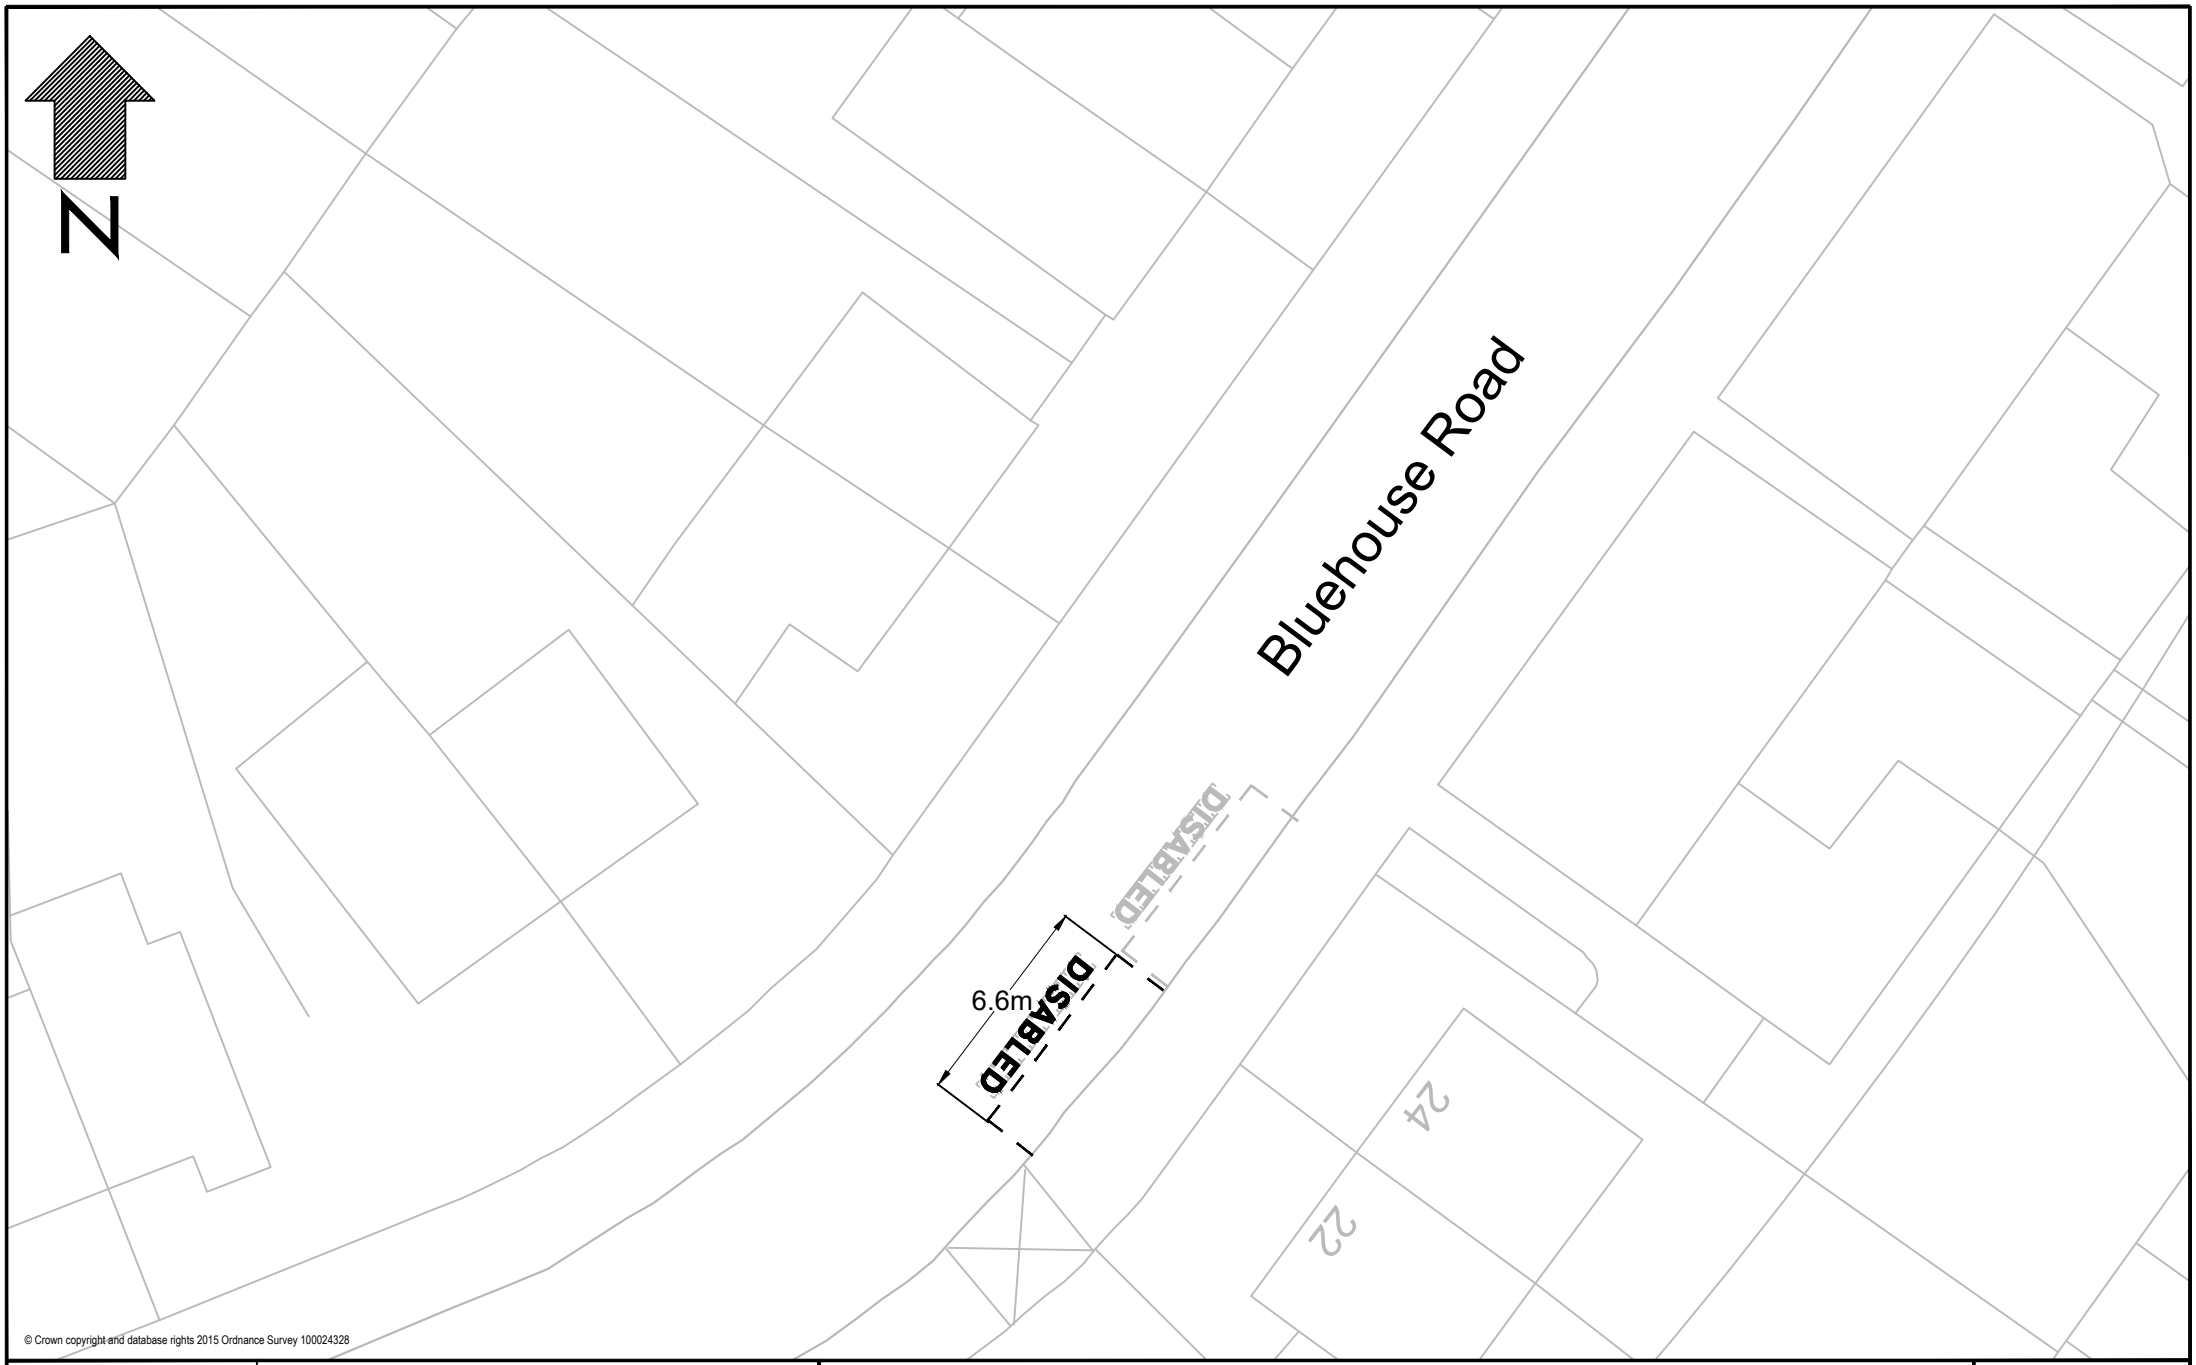

© Crown copyright and database rights 2015 Ordnance Survey 100024328

Drawn By	ASM
Drawing No.	22BluehouseDB- 001
Date	08/06/2026
Scale	1:200@a4

Title

22 Bluehouse Road E4

Proposed Disabled Bay

Notes

Proposed

Existing

Waltham Forest

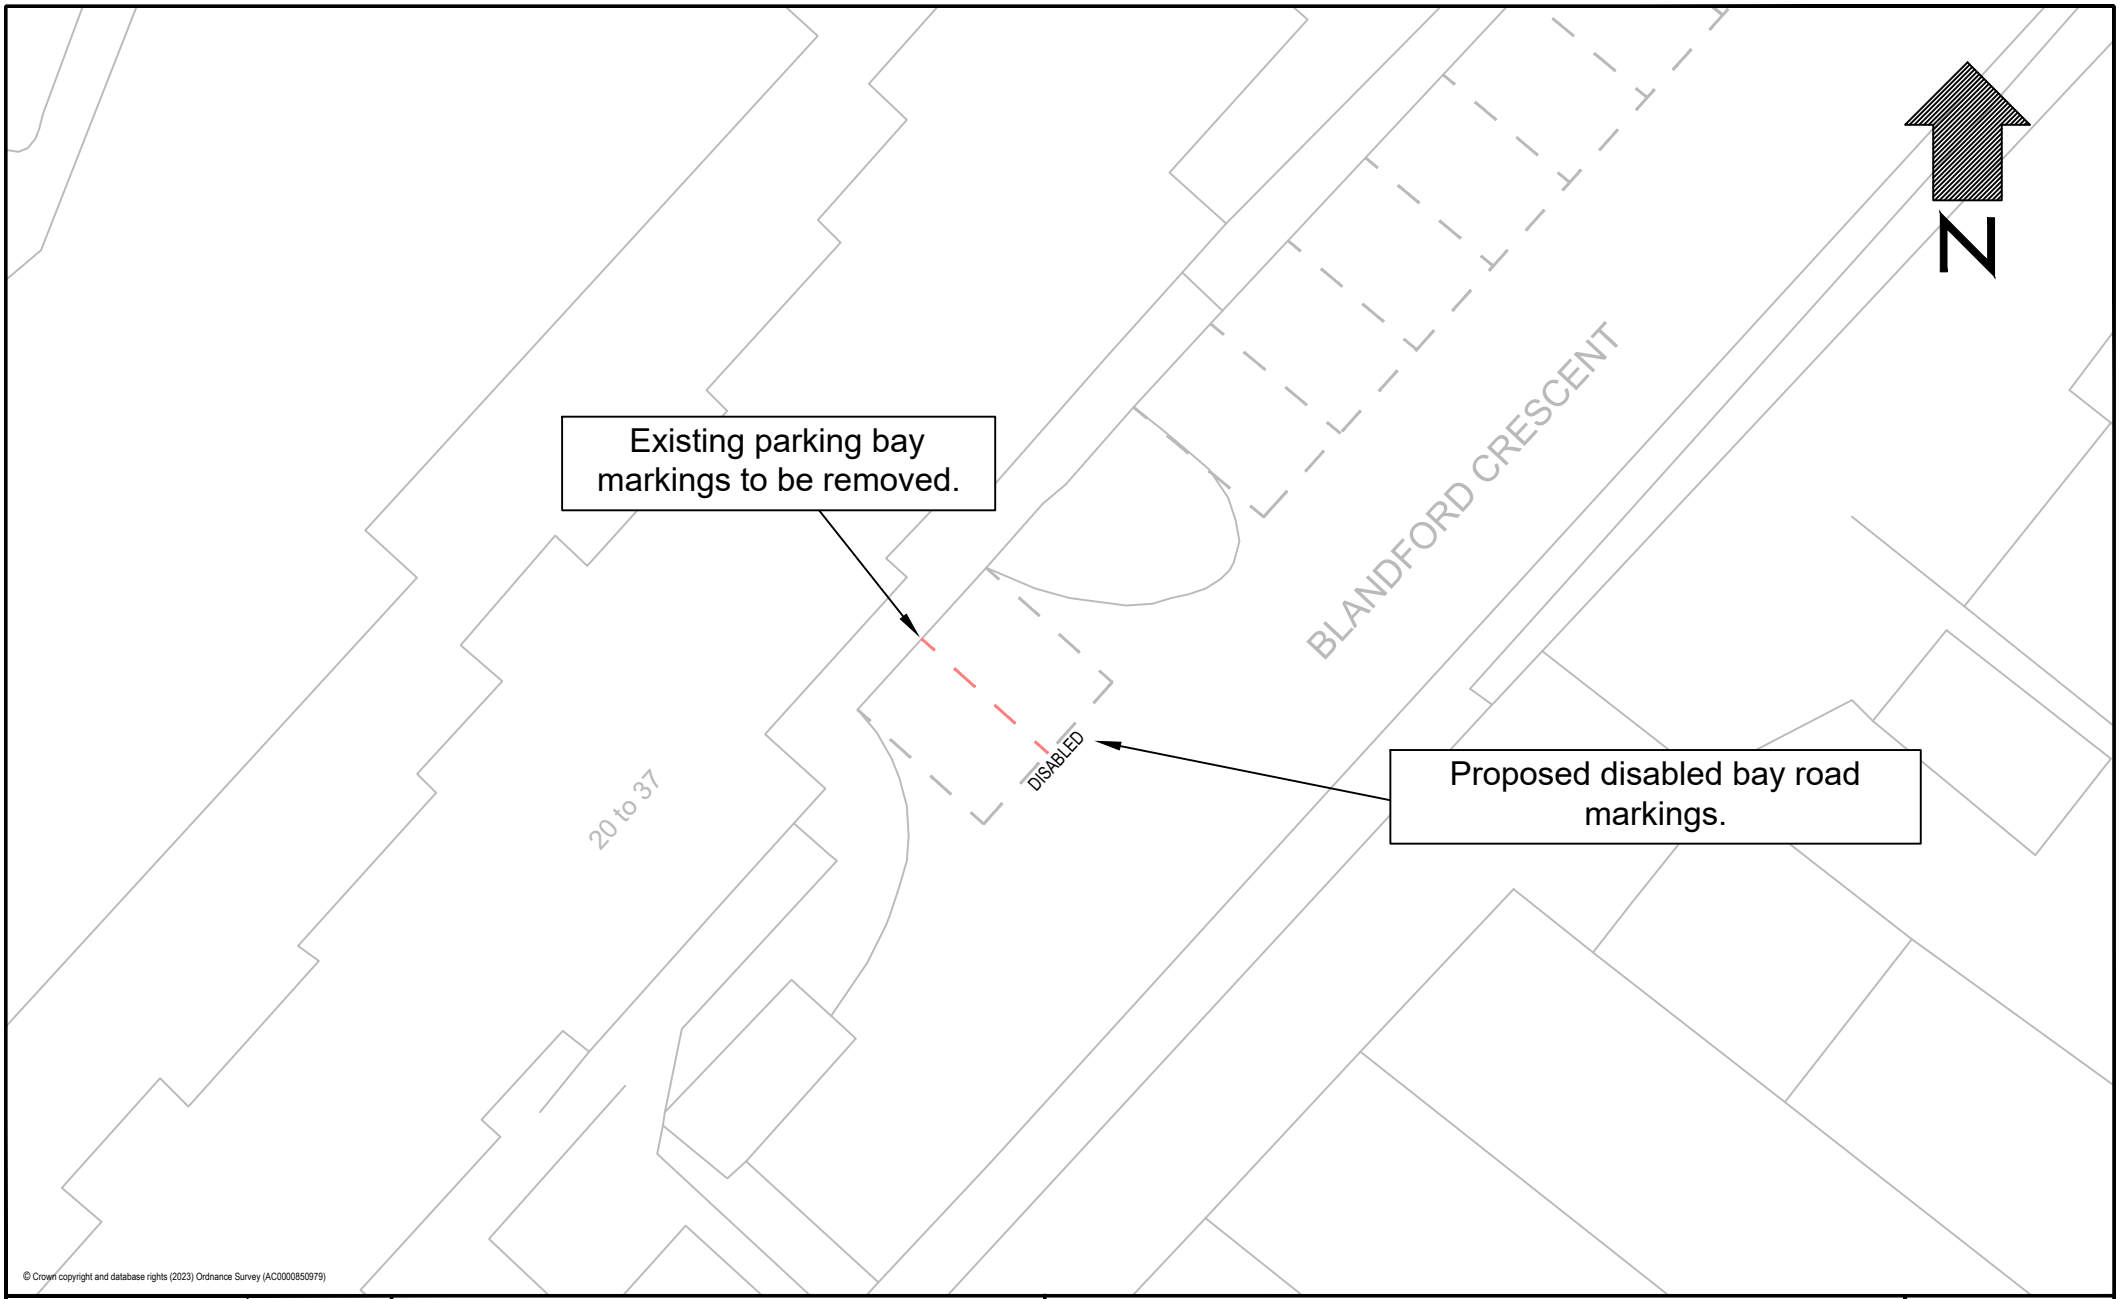

© Crown copyright and database rights (2023) Ordnance Survey (AC0000850979)

Drawing No. BLANDFORDCRES-DWG-001	Drawn By EF
Paper Size A4	Checked
Date 19/03/2026	Approved
Scale 1:200m	

Title

Proposed Disabled Bay
27 Blandford Crescent E4
Road Markings

Notes

Key

Represents proposed

Represents existing

Represents to be removed

Waltham Forest

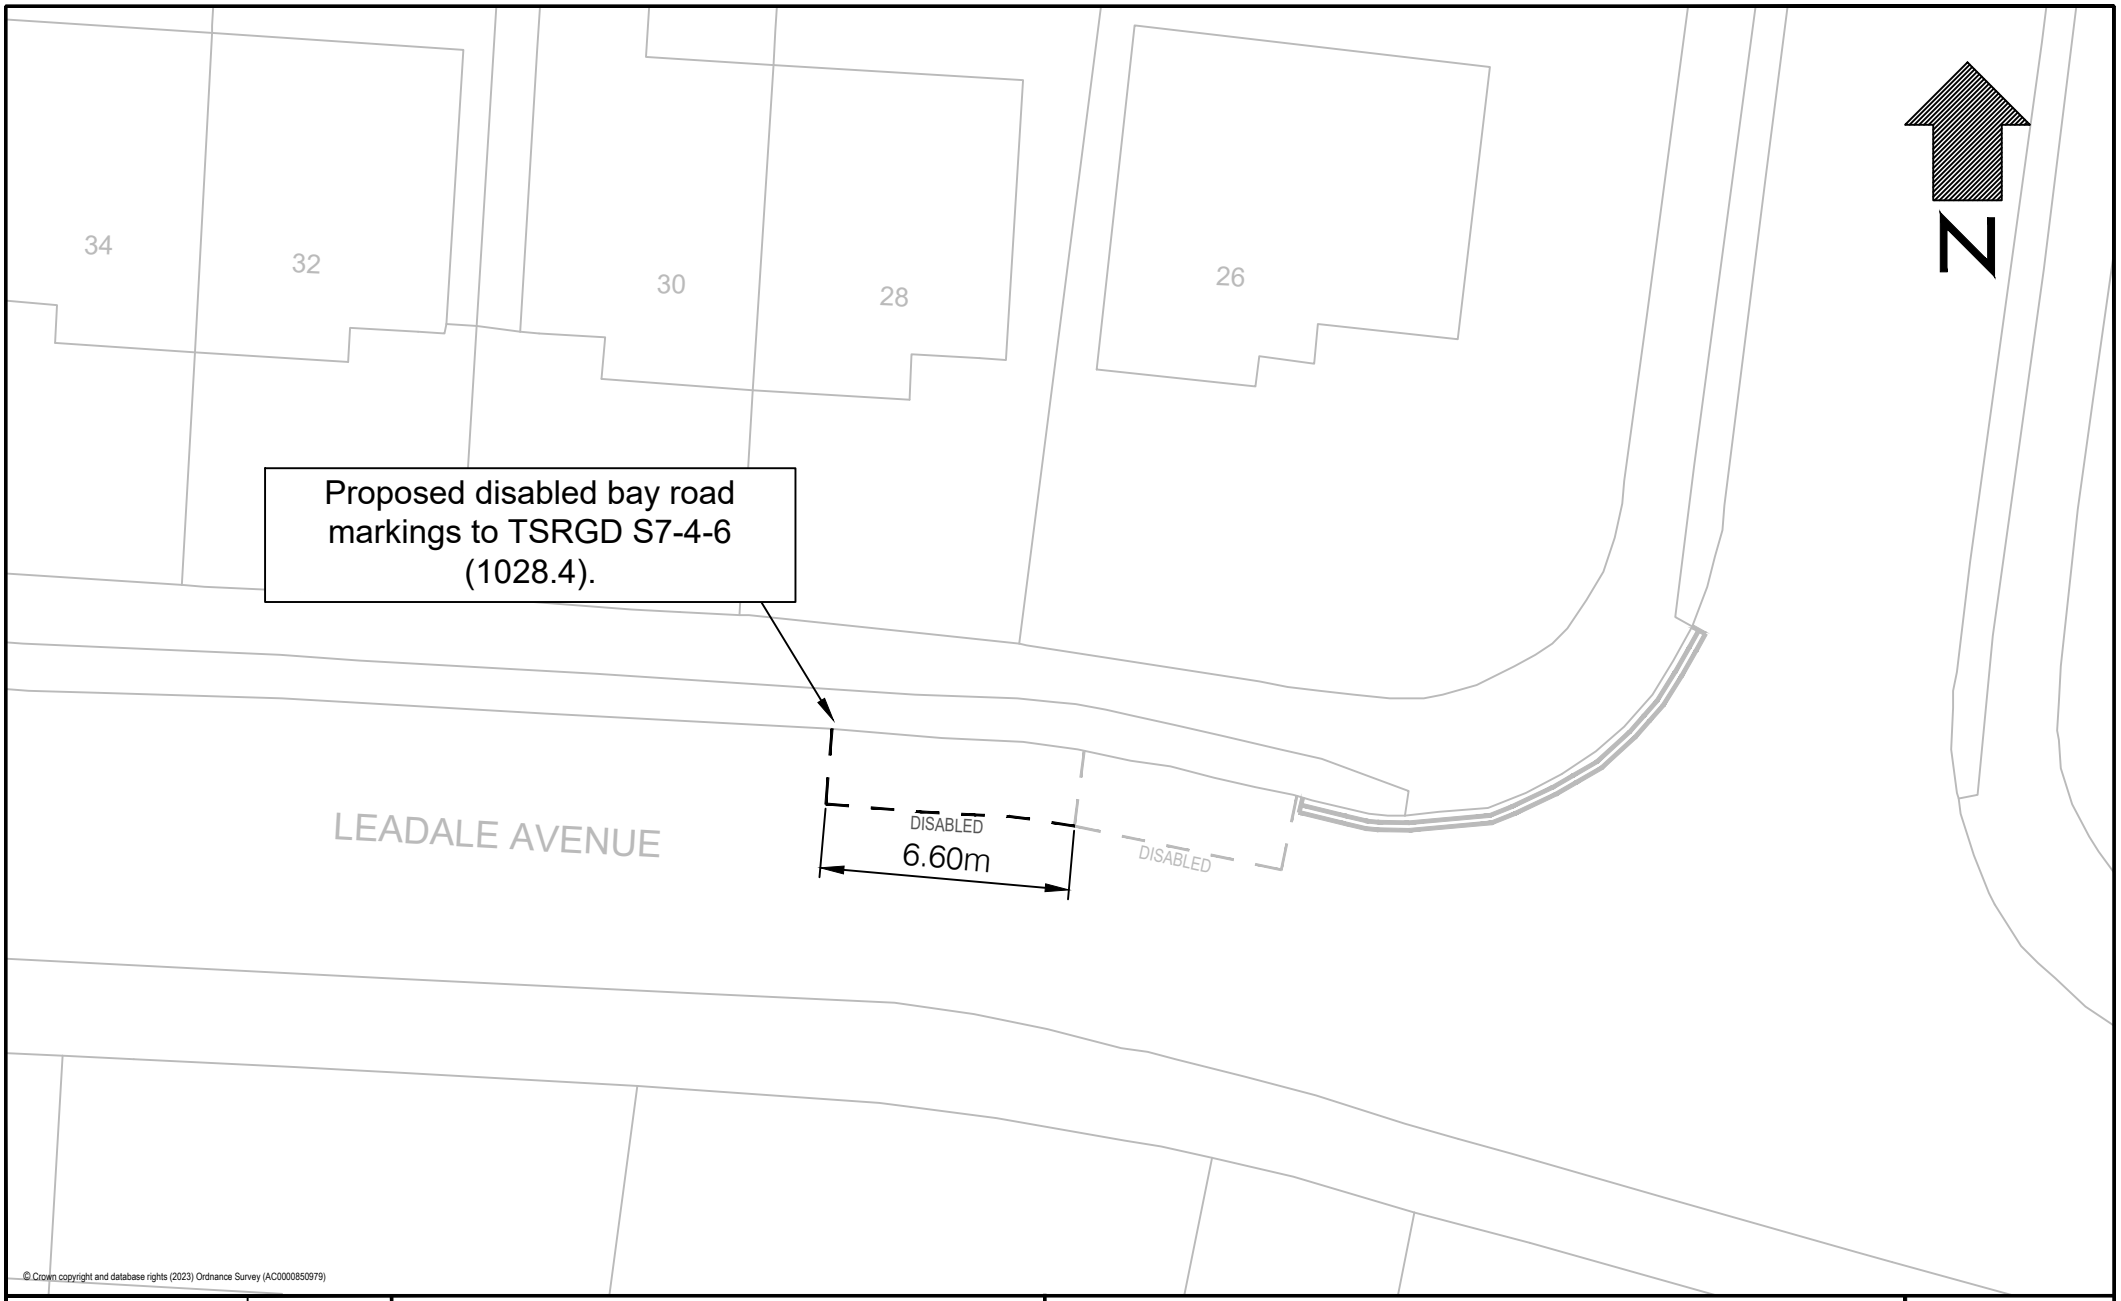

© Crown copyright and database rights (2023) Ordnance Survey (AC0000850979)

Drawing No. LEADALEAVE-DWG-001	Drawn By EF
Paper Size A4	Checked
Date 19/03/26	Approved
Scale 1:200m	

Title

Proposed Disabled Bay
26 Leadale Avenue E4
Road Markings

Notes

Key

Represents proposed

Represents existing

Waltham Forest

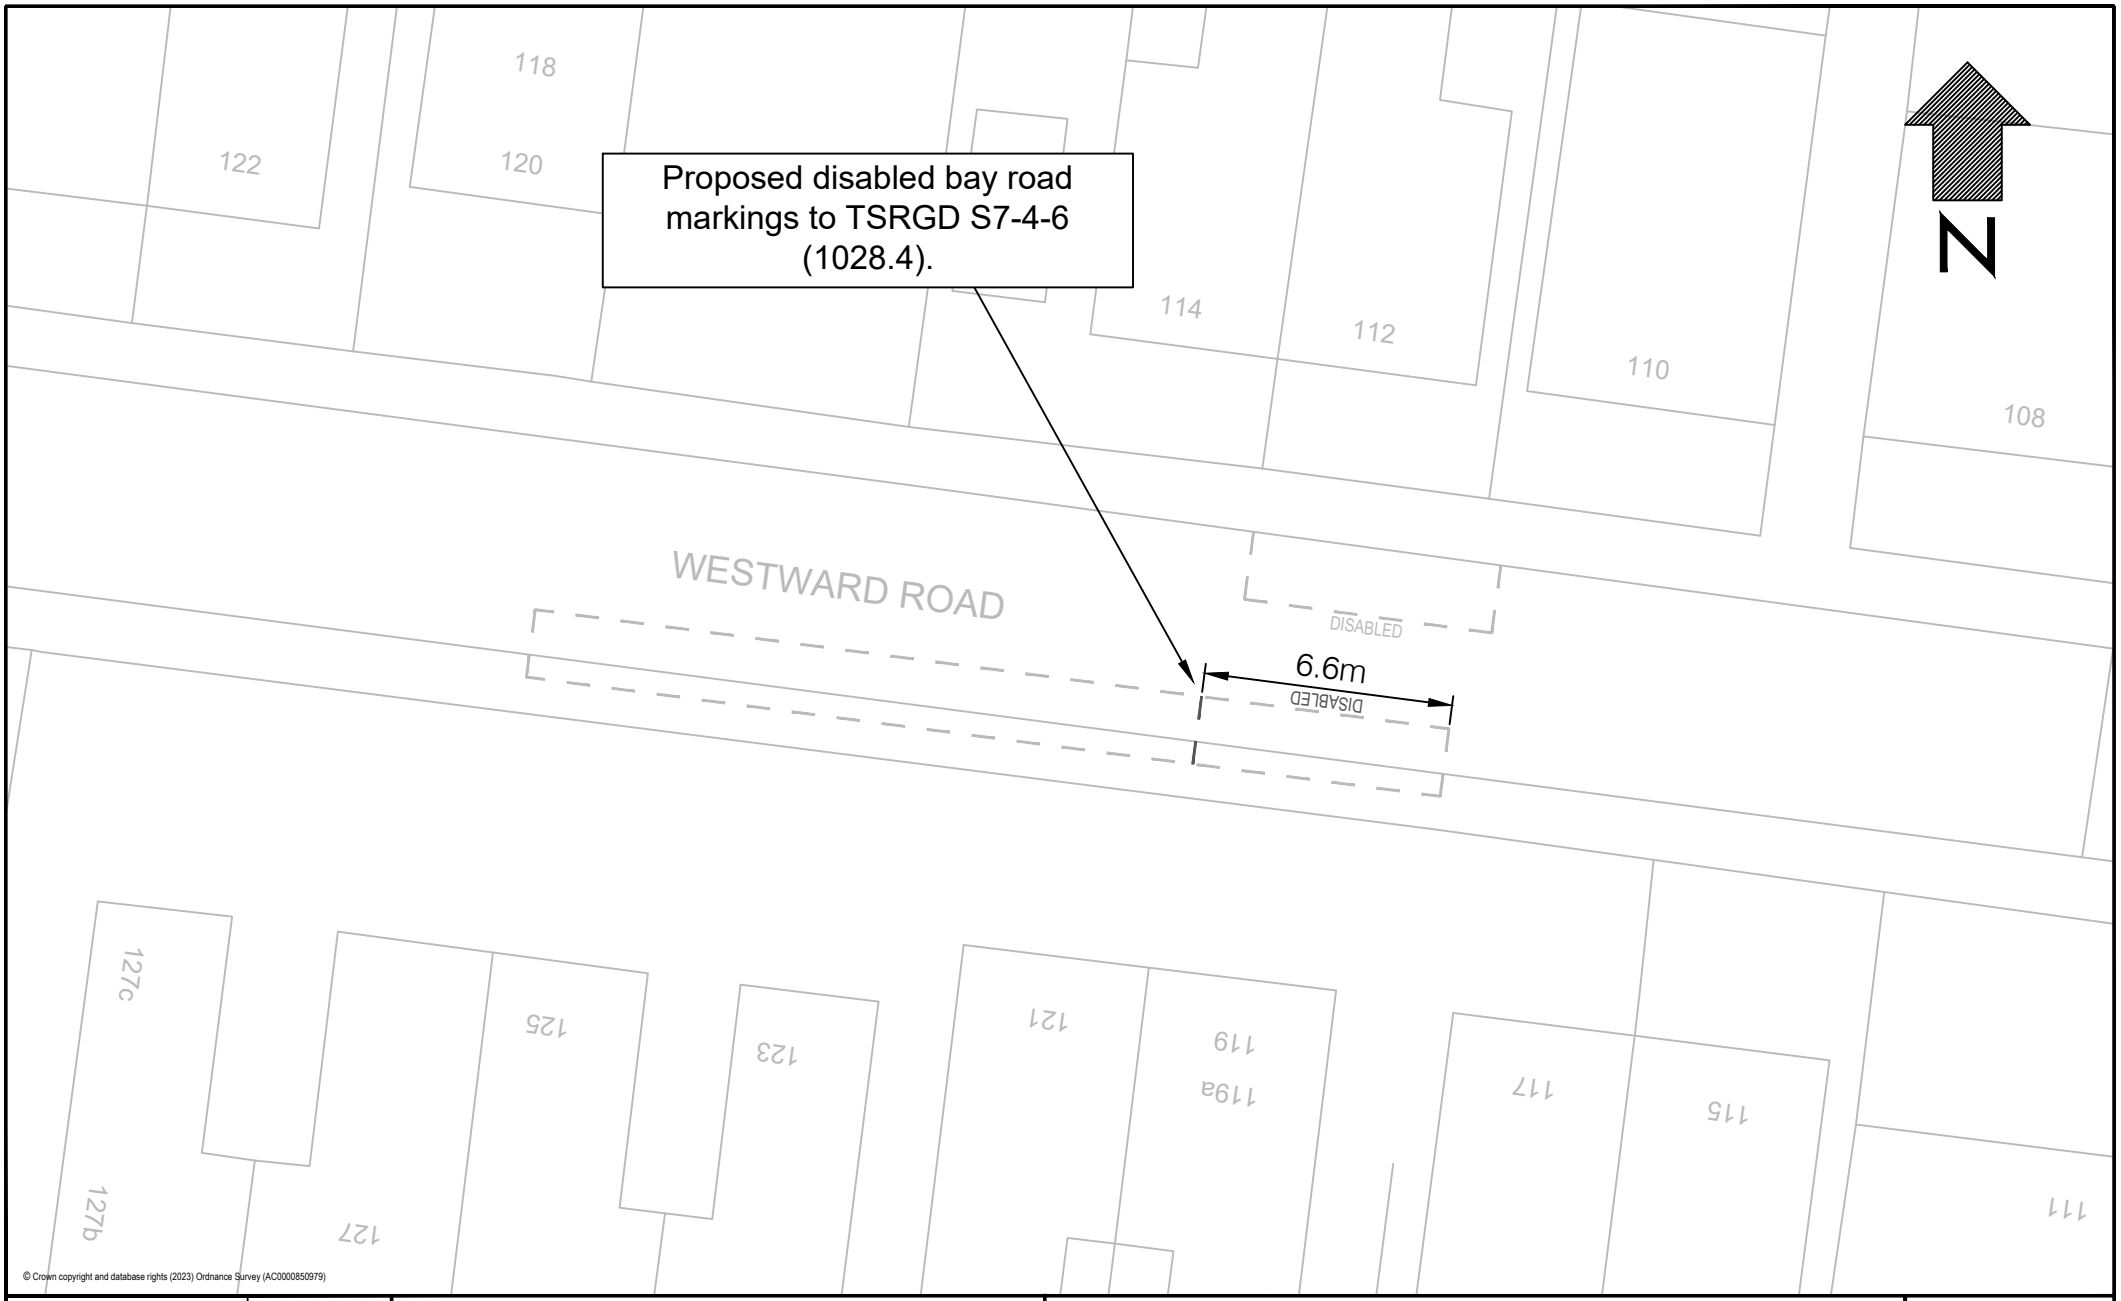

© Crown copyright and database rights (2023) Ordnance Survey (AC0000850979)

Drawing No. WESTWARDRD-DWG-001	Drawn By EF
Paper Size A4	Checked
Date 13/03/26	Approved
Scale 1:200m	

Title

Proposed Disabled Bay
119a Westward Road
Road Markings

Notes

Key

Represents proposed

Represents existing

Waltham Forest

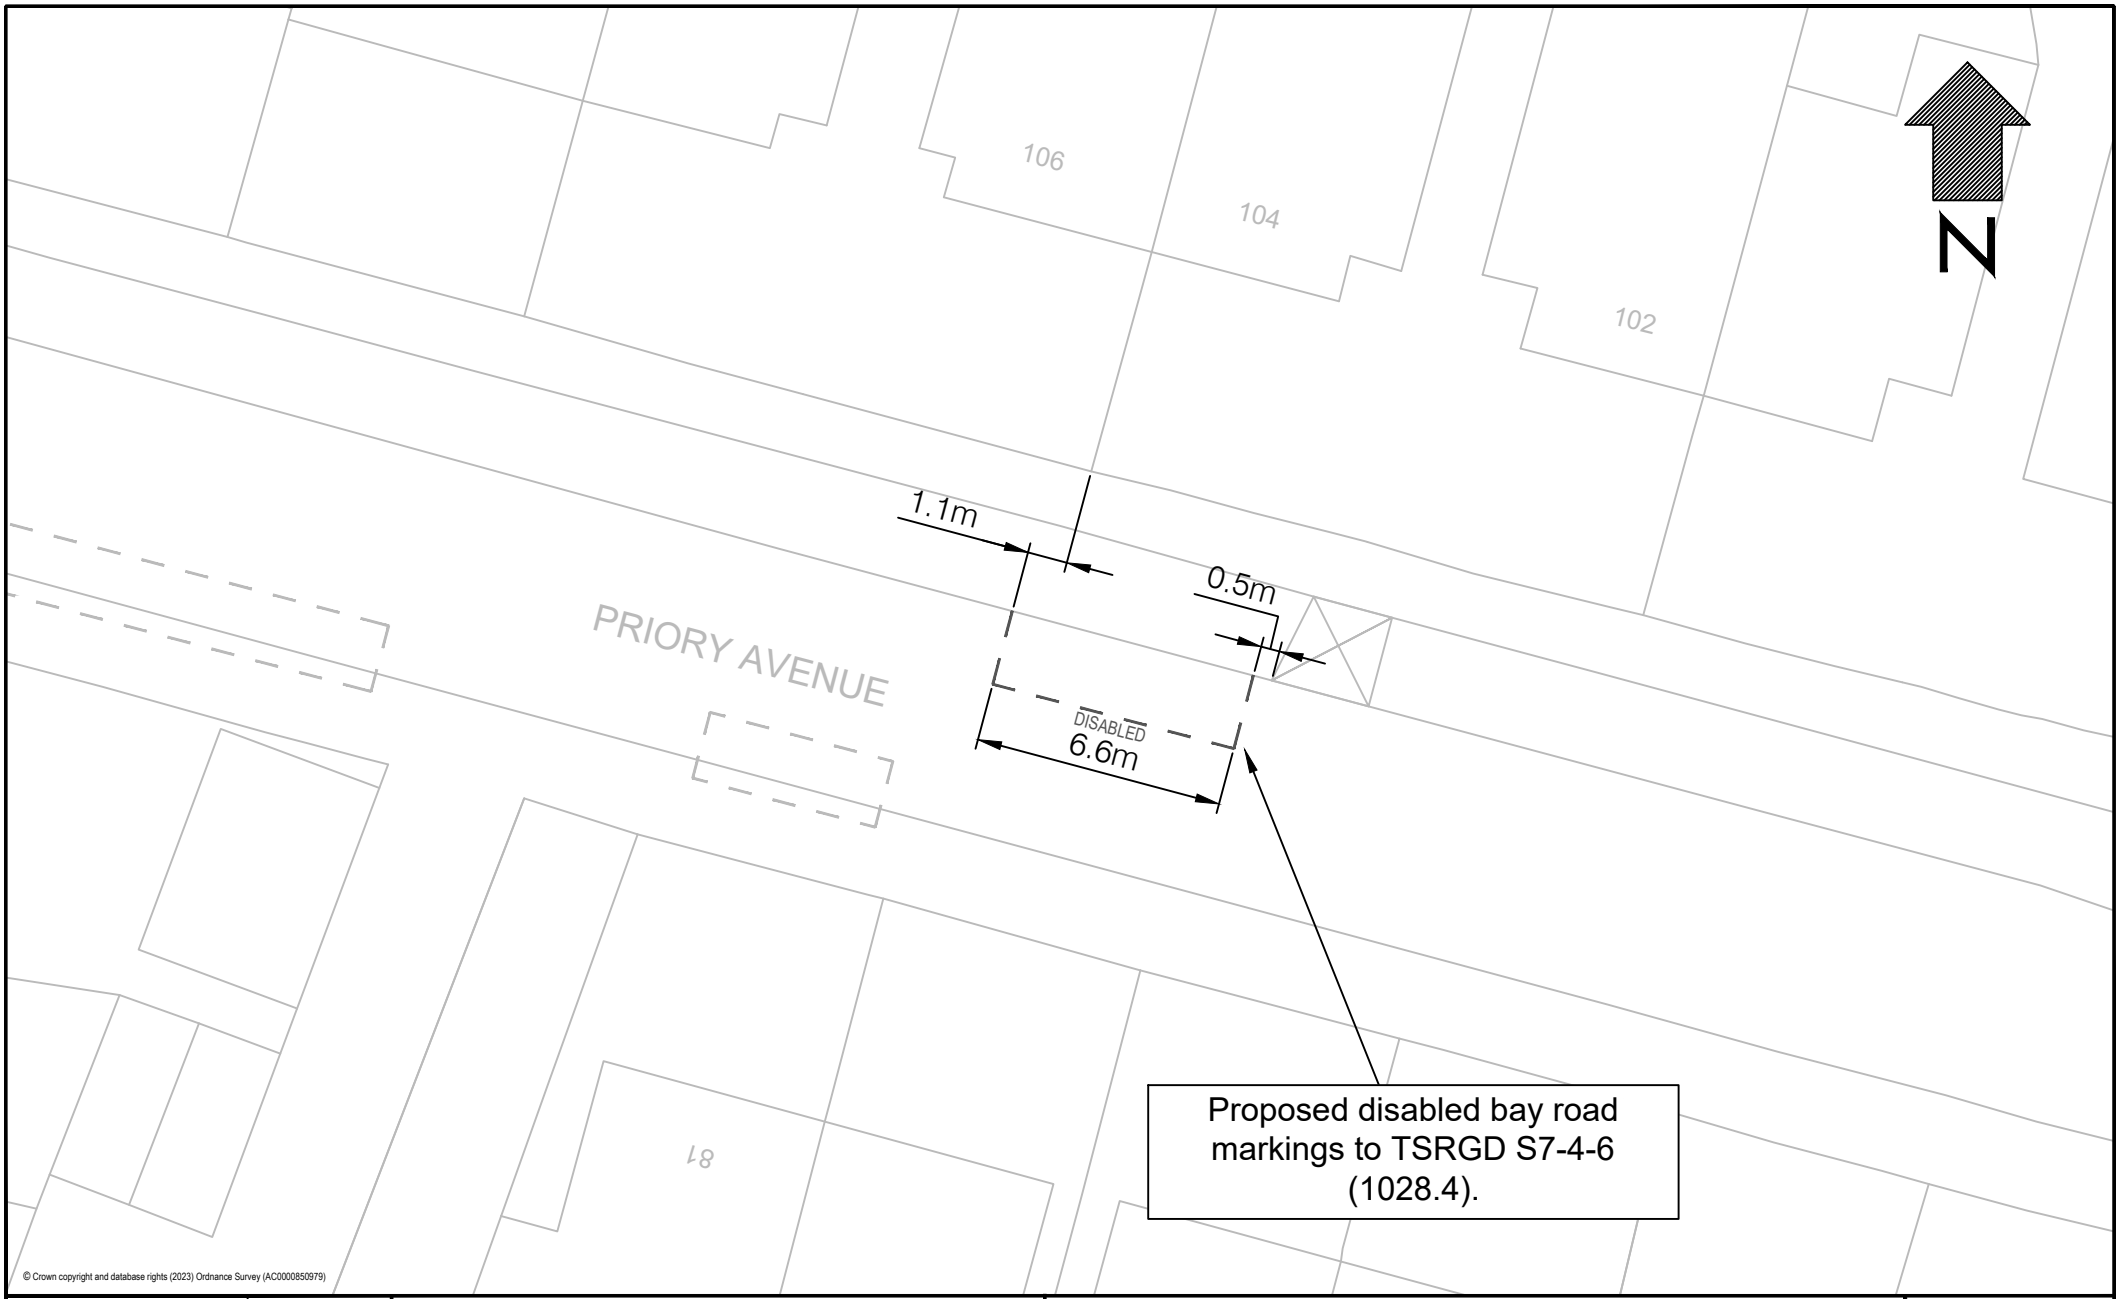

© Crown copyright and database rights (2023) Ordnance Survey (AC0000850979)

Drawing No. PRIORYAVE-DWG-001	Drawn By EF
Paper Size A4	Checked
Date 13/03/26	Approved
Scale 1:200m	

Title

Proposed Disabled Bay
104 Priory Avenue E4
Road Markings

Notes

Key

Represents proposed

Represents existing

Dropped kerb

Waltham Forest

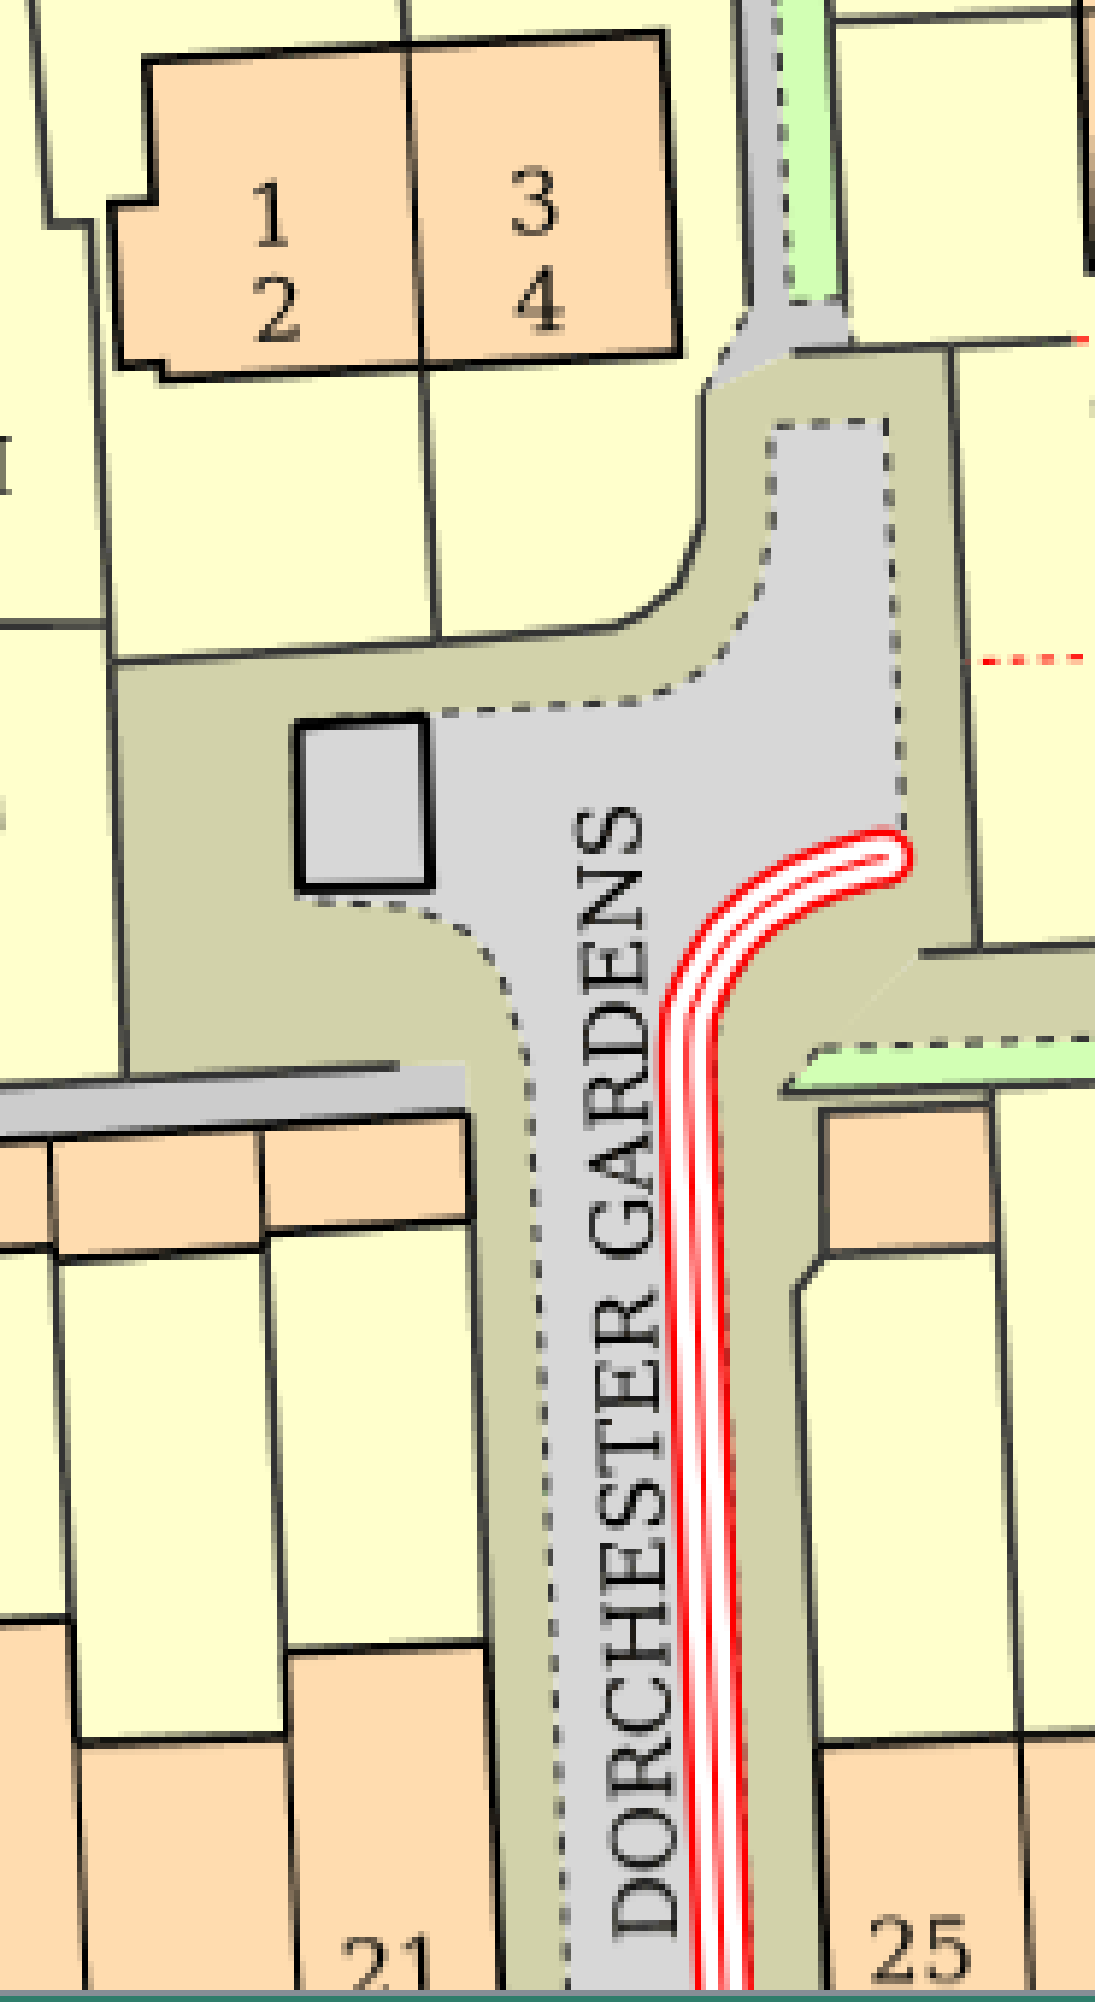
1
2
3
4
DORCHESTER GARDENS
21
25

SILVERDALE ROAD
1
13
16
2

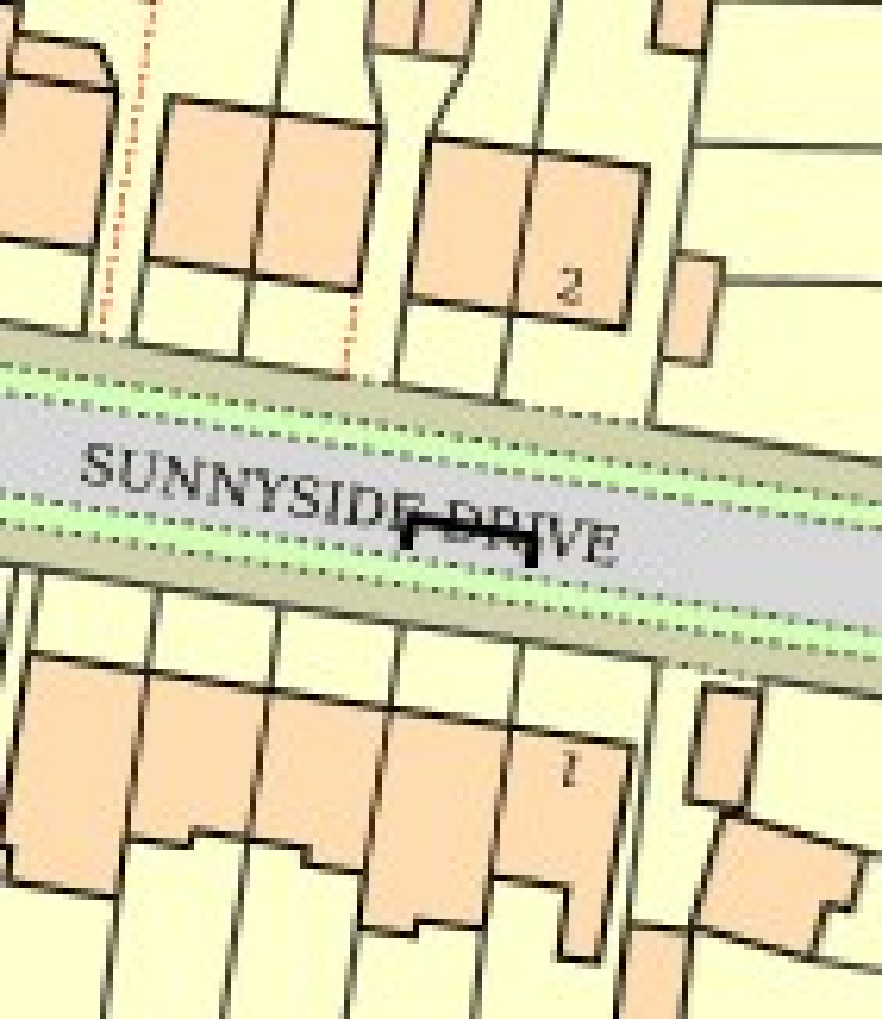
2
SUNNYSIDE DRIVE
1