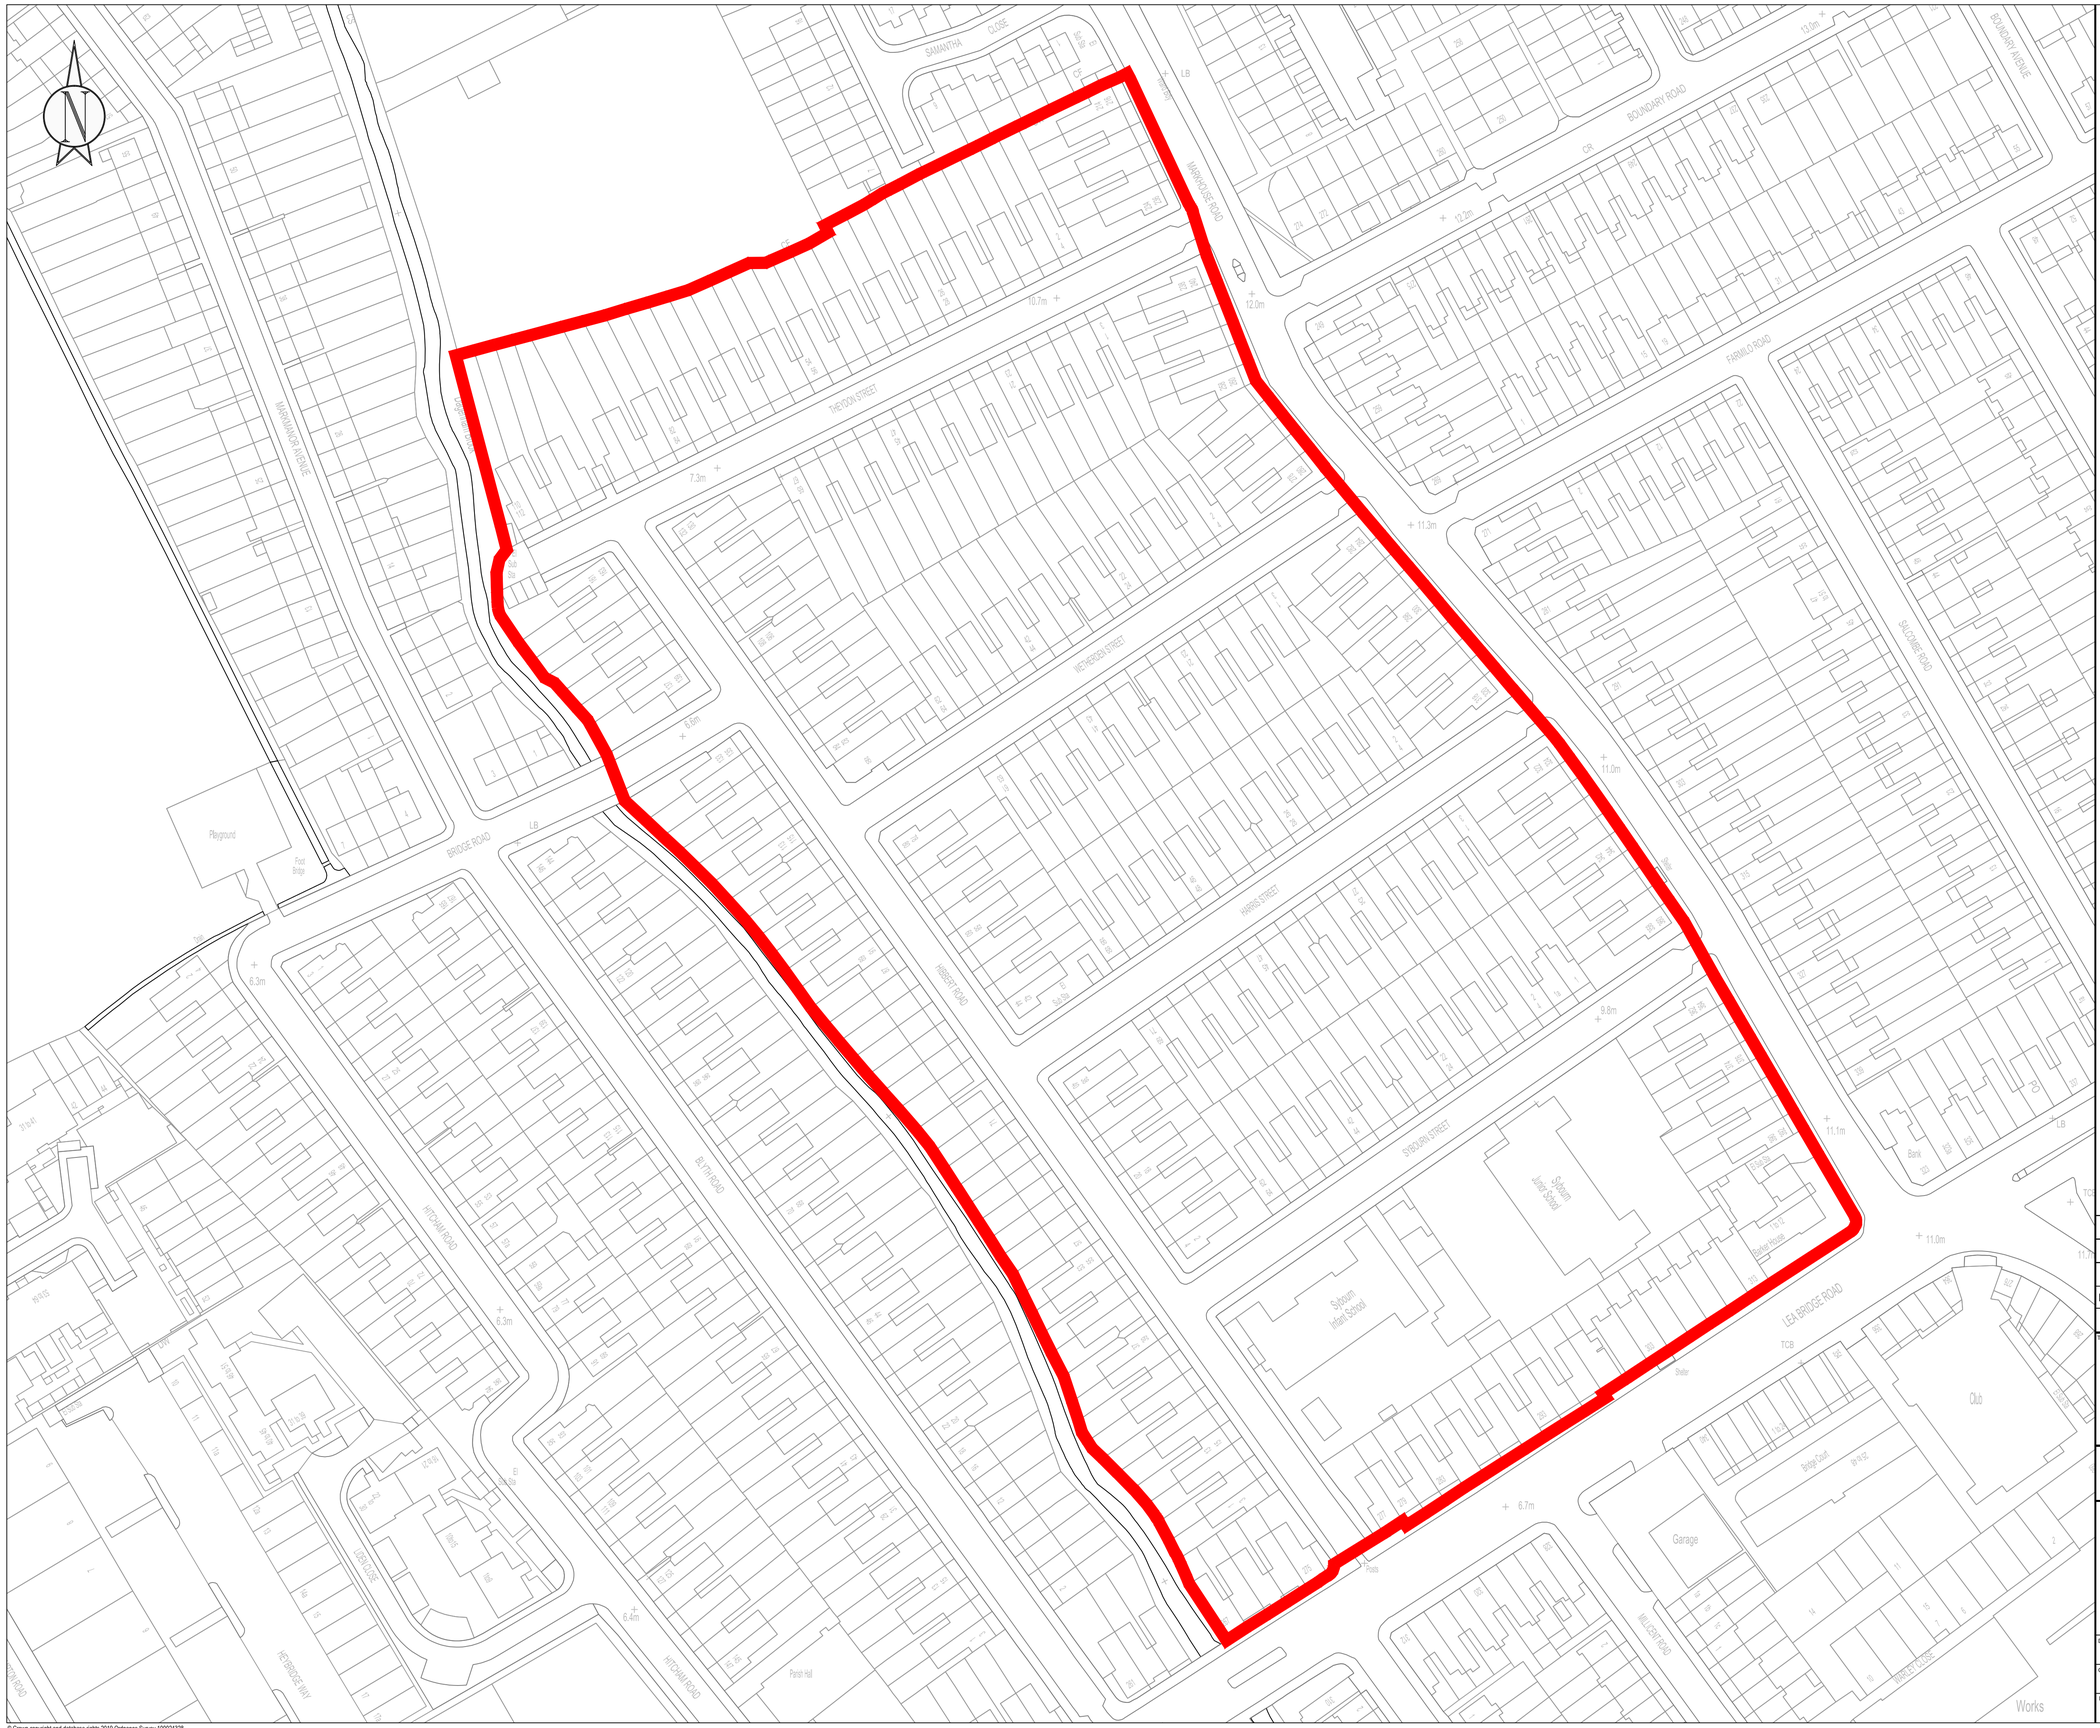

NOTES:

1. All dimensions are in metres unless otherwise stated
2. All levels are in metres unless otherwise stated

Theydon Street (TS) Mon to Sat
8am to 6.30pm

Rev No.	Date	Description	By
-			
-	-	-	-

Revision

TITLE

Control Parking Zones

Theydon Street Area

LONDON BOROUGH OF WALTHAM FOREST

Engineering Design Group
Low Hall
Argall Ave
Leyton
London E10 7AS.

Waltham Forest

Designed by: KK	Drawing Size: A1	Directory/Sub-Directory
Checked by: AB	Scale: NTS @ A1	Filename:
Date: Jul 2019	Drawing No. CPZ-TS	Revision -

© Crown copyright and database rights 2019 Ordnance Survey 100024328

PLOT DATE: 18 Jul, 2019 - 1:54pm CAD REFERENCE: O:\ES\ENGINEERING DESIGN\1.0-PROJECTS\1.11 - CONTROLLED PARKING ZONES\CPZ BOROUGH MAPS\01-CPZ OVERVIEW MAP\05-CPZ_ZONES_&_HATCHING\2019_03_19_CPZ_Zone_Boundaries_&_Hatching-light-transparency.dwg USERNAME: KKalehewattle