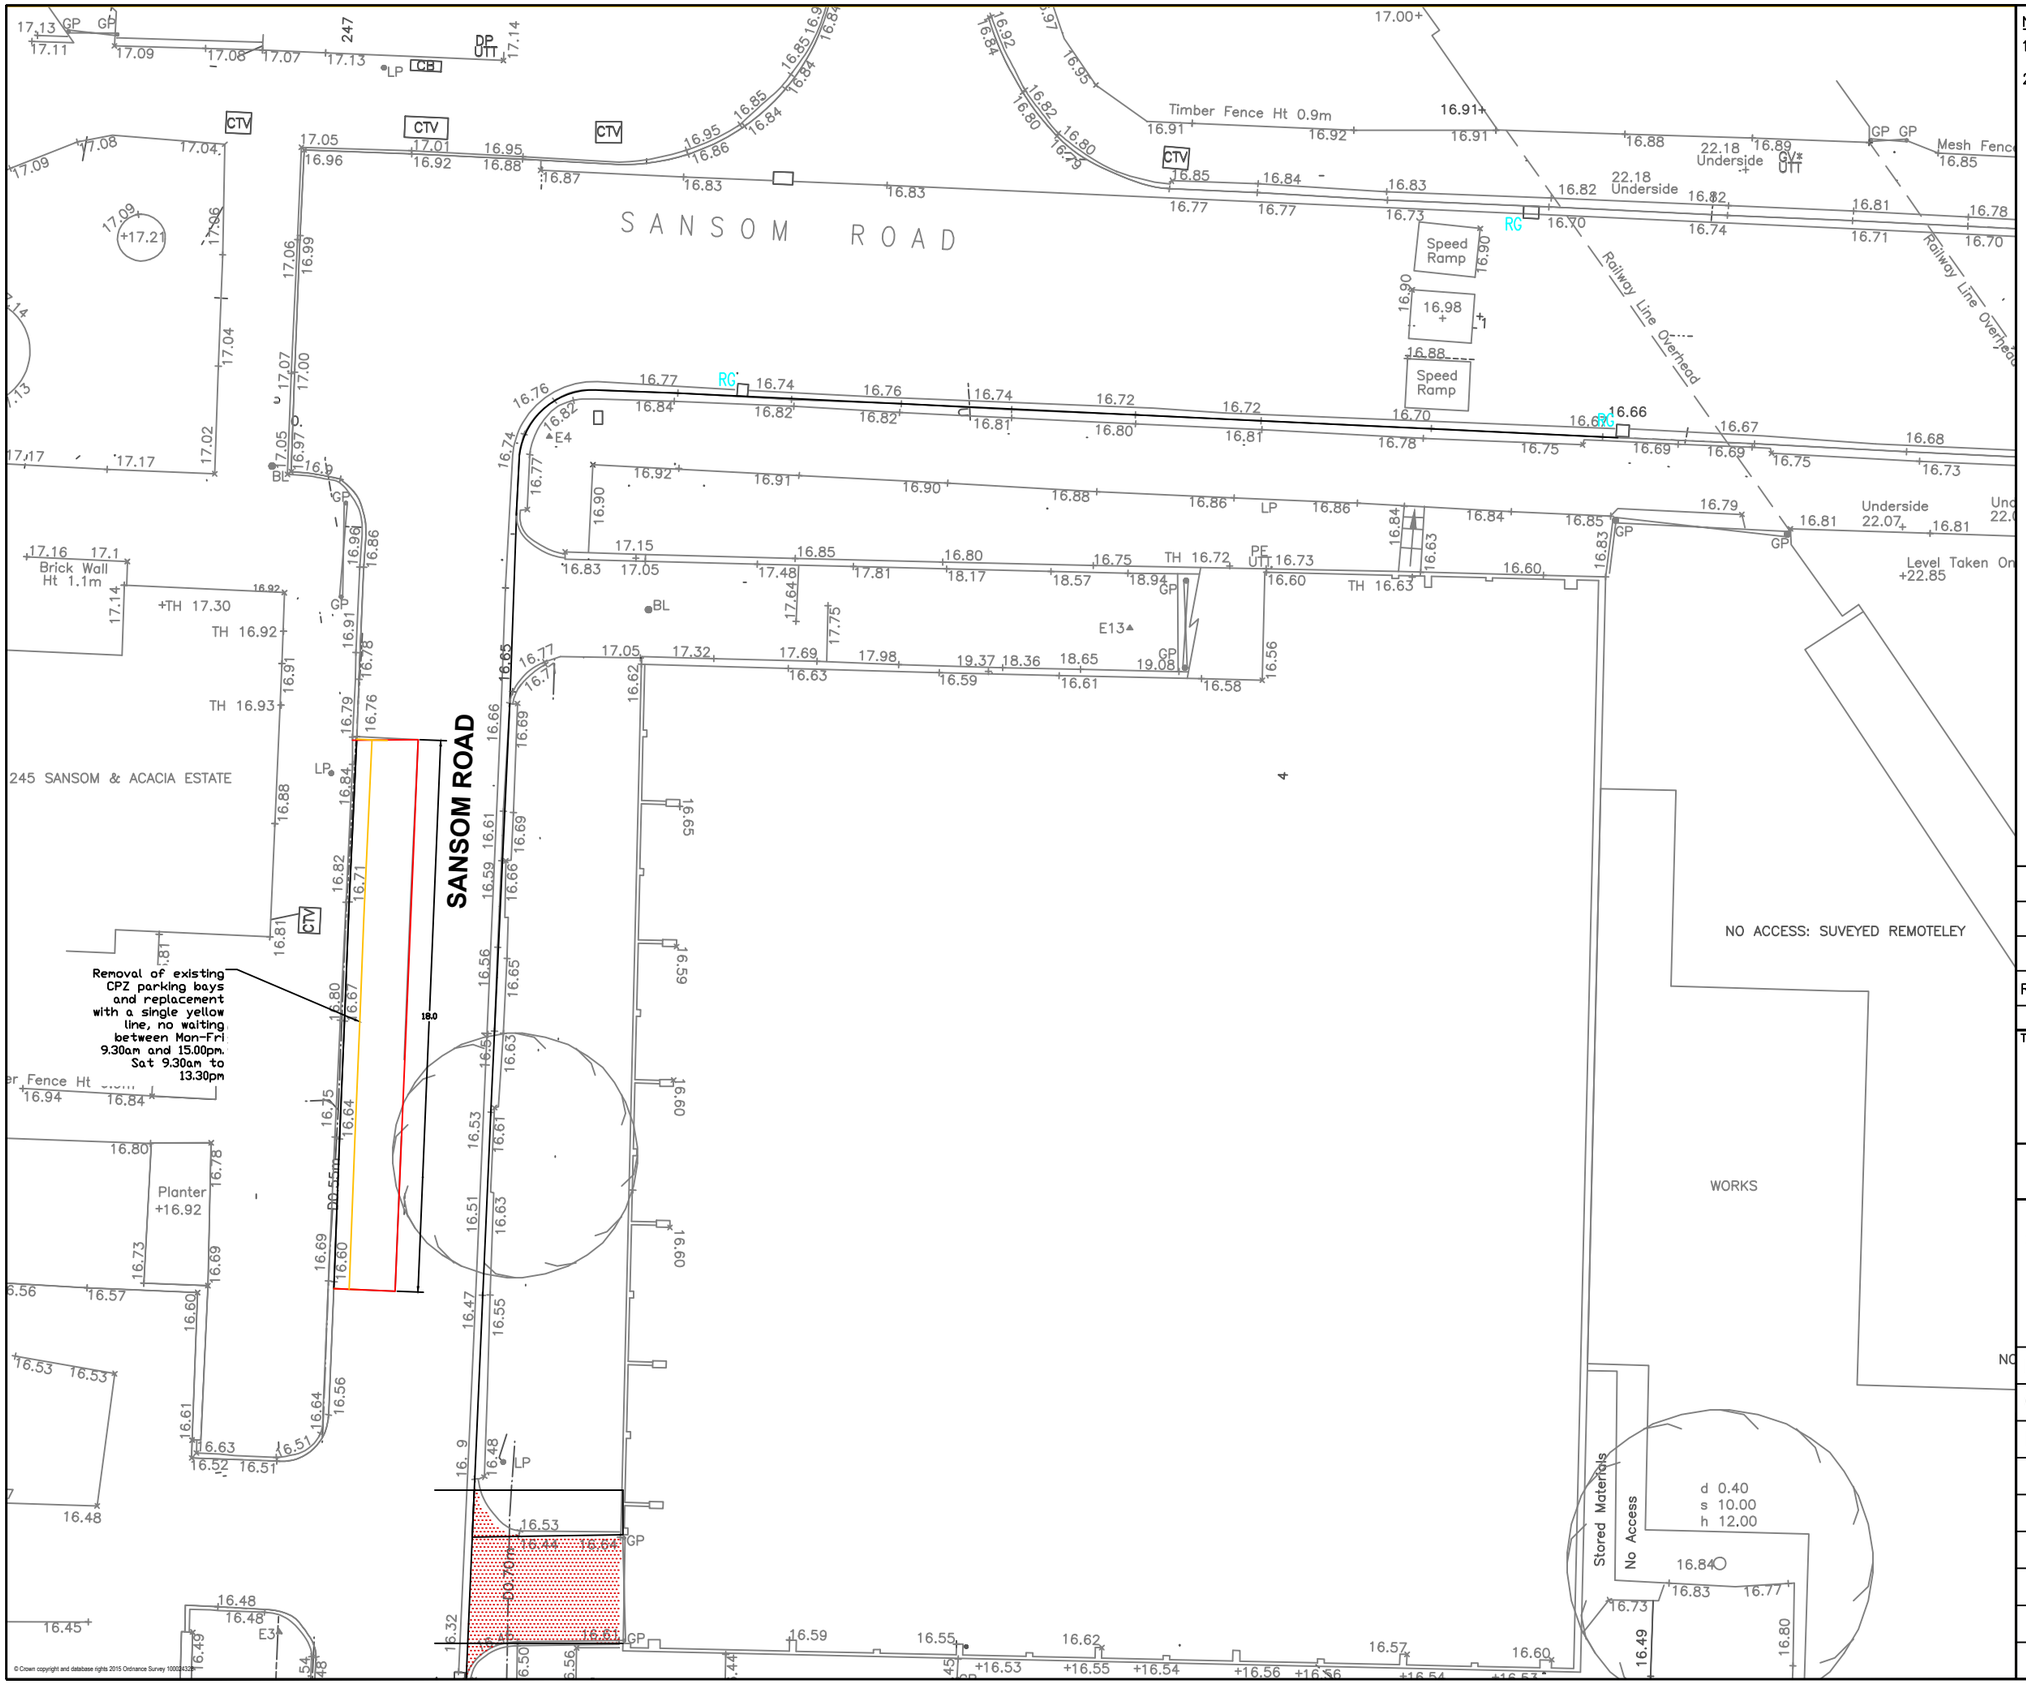

NOTES:

1. All dimensions are in metres unless otherwise stated
2. All levels are in metres unless otherwise stated

Remove Parking Bays

Install Single Yellow Line

RevNo.	Date	Description	By
–	–		

Revision

TITLE

Sansom Road TMO

Parking Suspensions

LONDON BOROUGH OF WALTHAM FOREST

Engineering Design Group

Low Hall
Argall Ave
Leyton
London E10 7AS.

Designed by:	CBu
Checked by:	SDR
Drawing Size:	A3
Scale:	1:200
Location:	Sansom Road
Filename:	Sansom Rd TMO
Date:	14/1/21
Drawing No.:	Sansom_TMO
Revision:	

PLOT DATE: 14 Jan, 2021 - 11:36am CAD REFERENCE: O:\ESI\SSHIGHWAYS\DEVELOPMENT CONTROL\100.LEGAL\7. S278 AGREEMENTS\S278 AGR WORKS\S278 - SANSOM ROAD\ENABLING WORKS\JR05980-SDP-XX-00-DR-D-0111 T2 S278.dwg USERNAME: Dockley