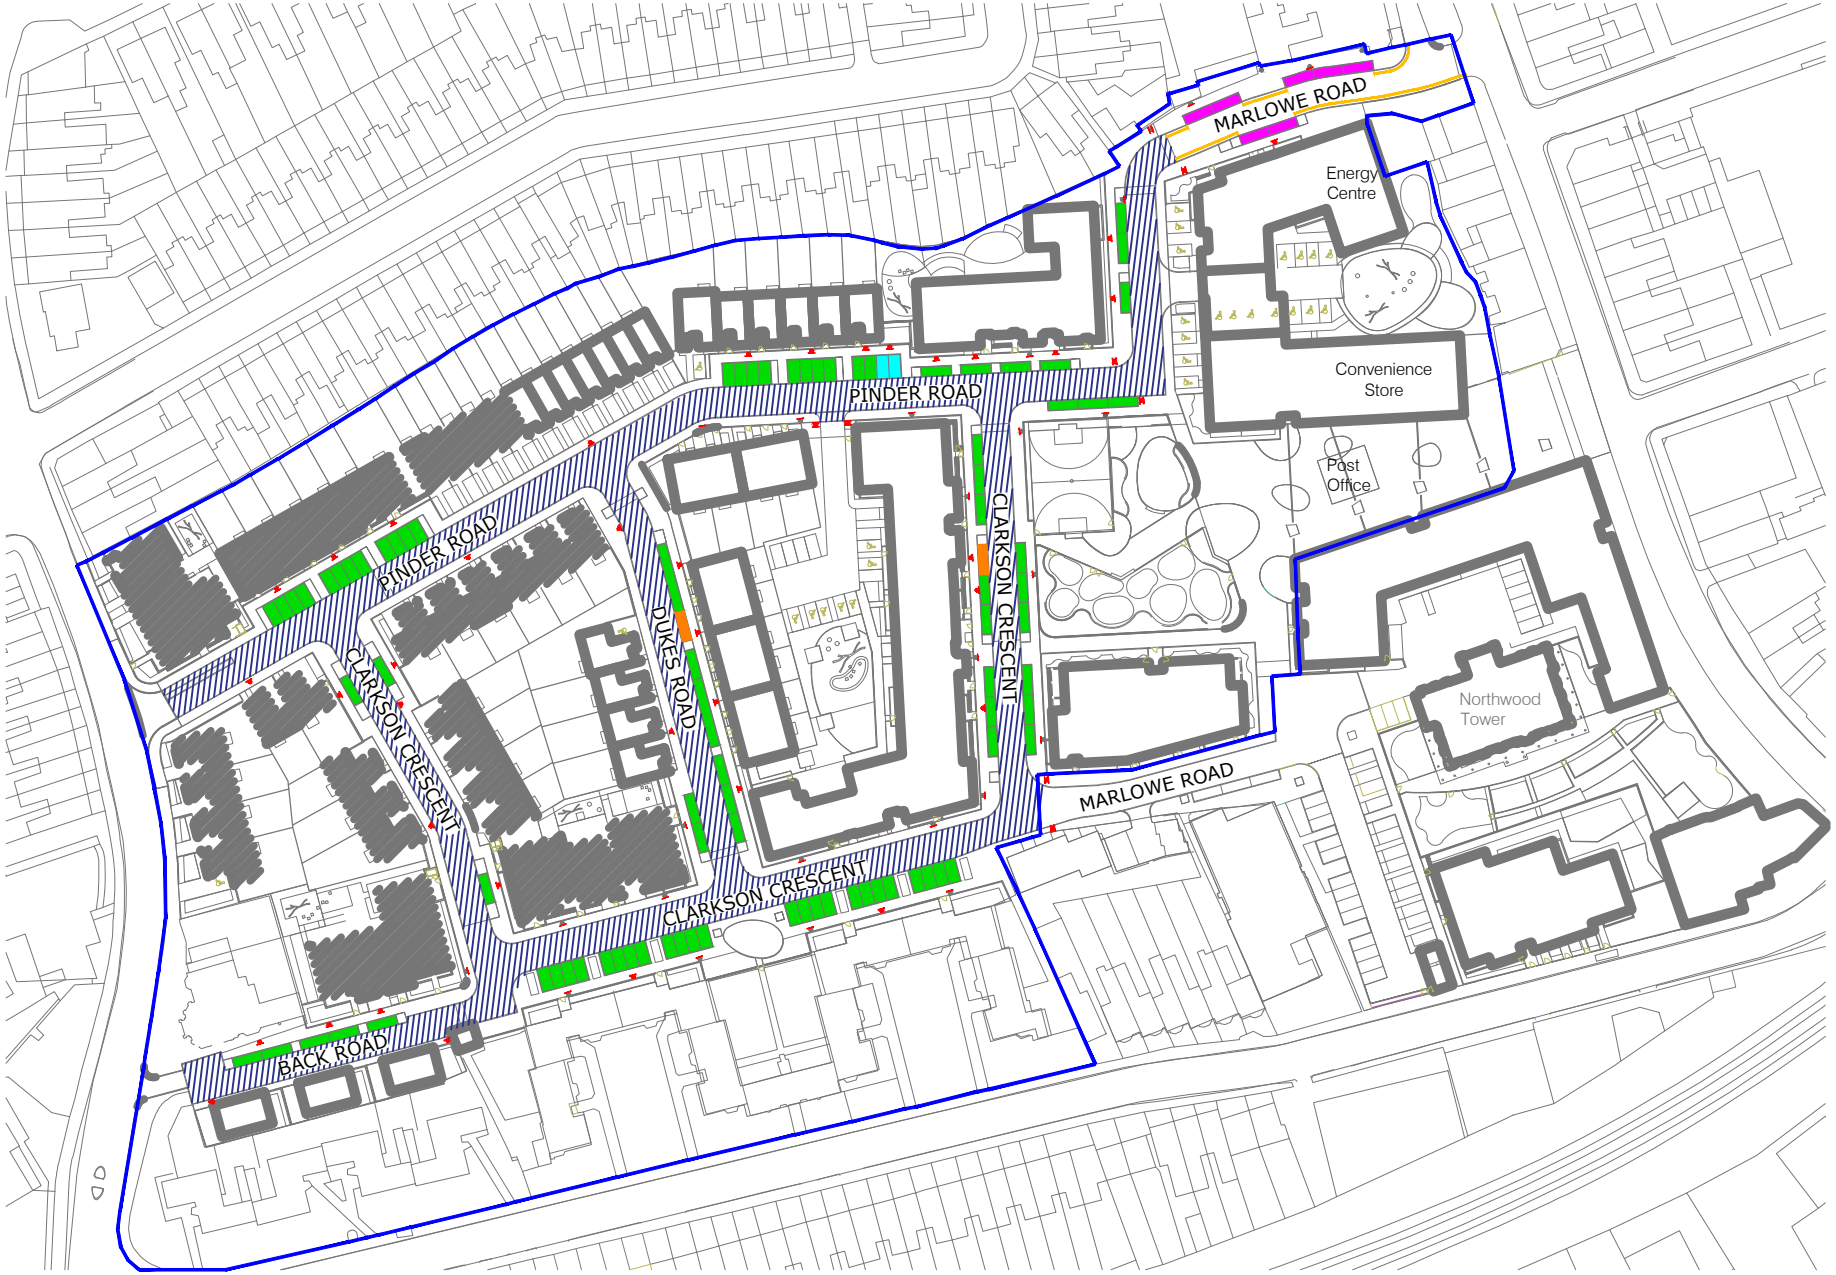

LEGEND

On / Off street classification

- Restricted parking zone "at any time" except in signed bays
- Zone boundary
- Permit holders only (ML) Mon - Sun 7.30am - 10.30pm
- Electric vehicle charging place only "at any time" 8am - 6.30pm max stay 4 hours
- Car club permit holders only "at any time"
- Pay by phone bay Mon - Sat 10am - 1pm 2pm - 4pm 15 Mins Max stay 3 hours No return within 3 hours or Pay by phone 0203 3621300 or text 65565
- Double yellow lines no waiting "at any time"
- LC Existing lamp column
- LC New sign on existing lamp column
- SP New sign on existing post
- New sign and post

© Crown copyright and database rights 2015 Ordnance Survey 100024328

Drawn By	NW
Drawing No.	ML RPZ-v2
Date	04/03/2022
Scale	NTS

Title

Marlowe RPZ (ML)
Restricted Parking Zone Area
Traffic Management
Order Schedule

Notes

Waltham Forest

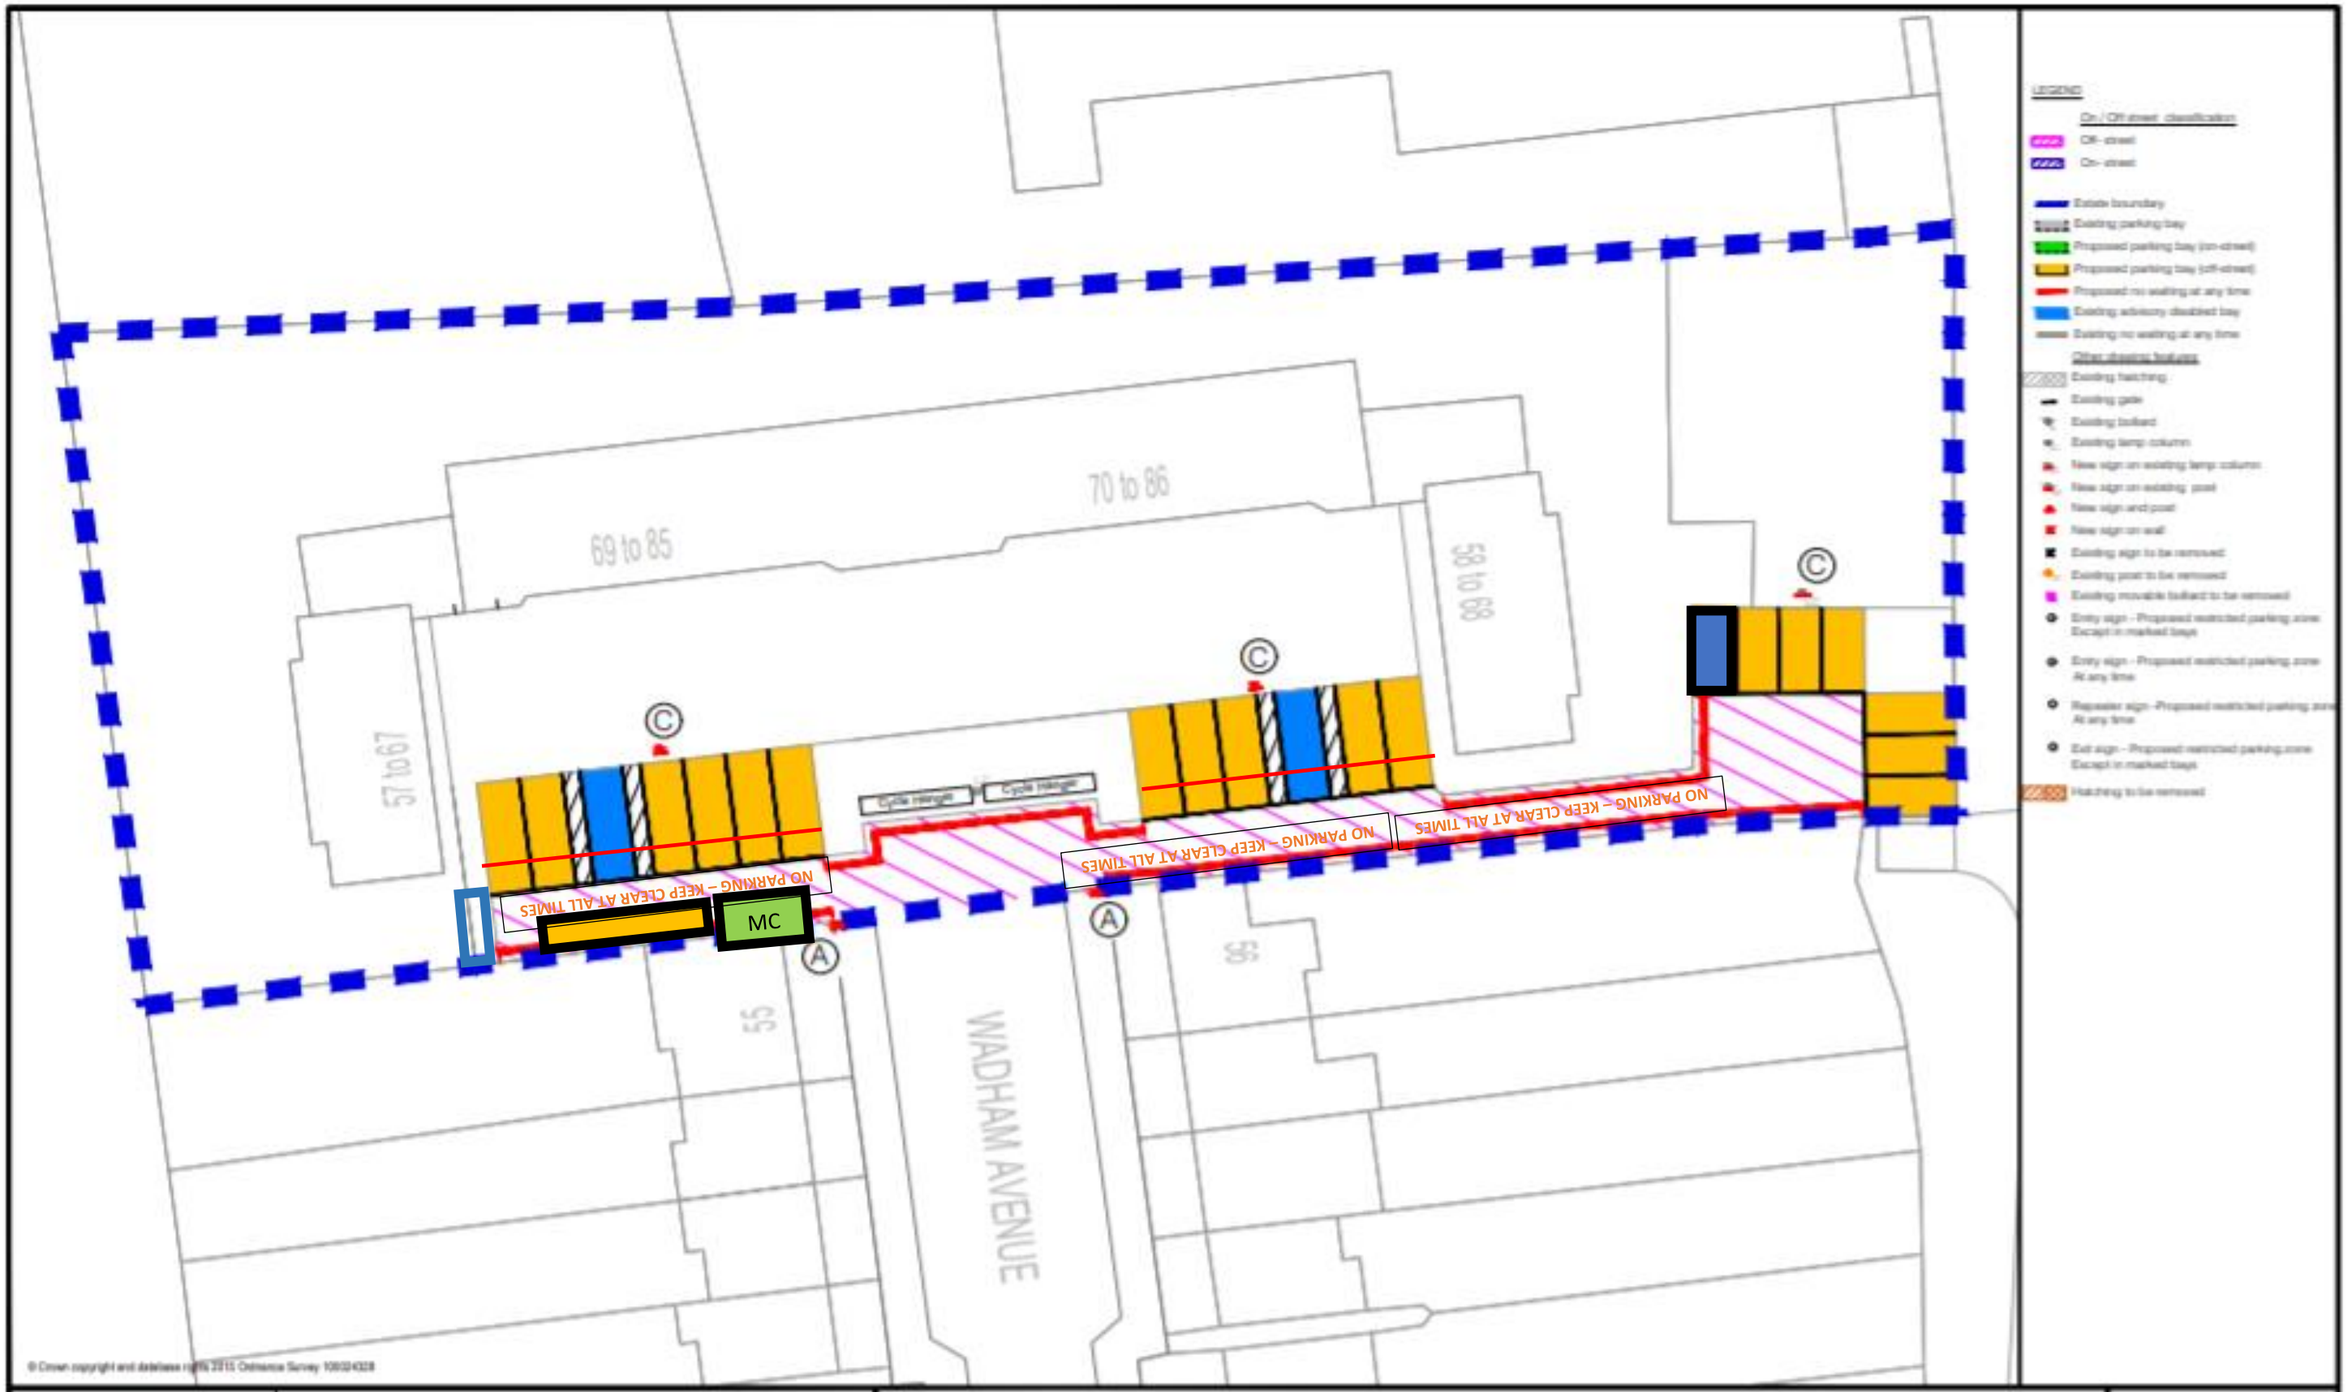

© Crown copyright and database rights 2015 Ordnance Survey 100024328

Drawn By NW Drawing No. 01 Date 03/11/2020 Scale NTS	Title Housing Estate Design Wadham Avenue - Chapel E17 4HS	Notes Parking Capacity: 20 parking spaces

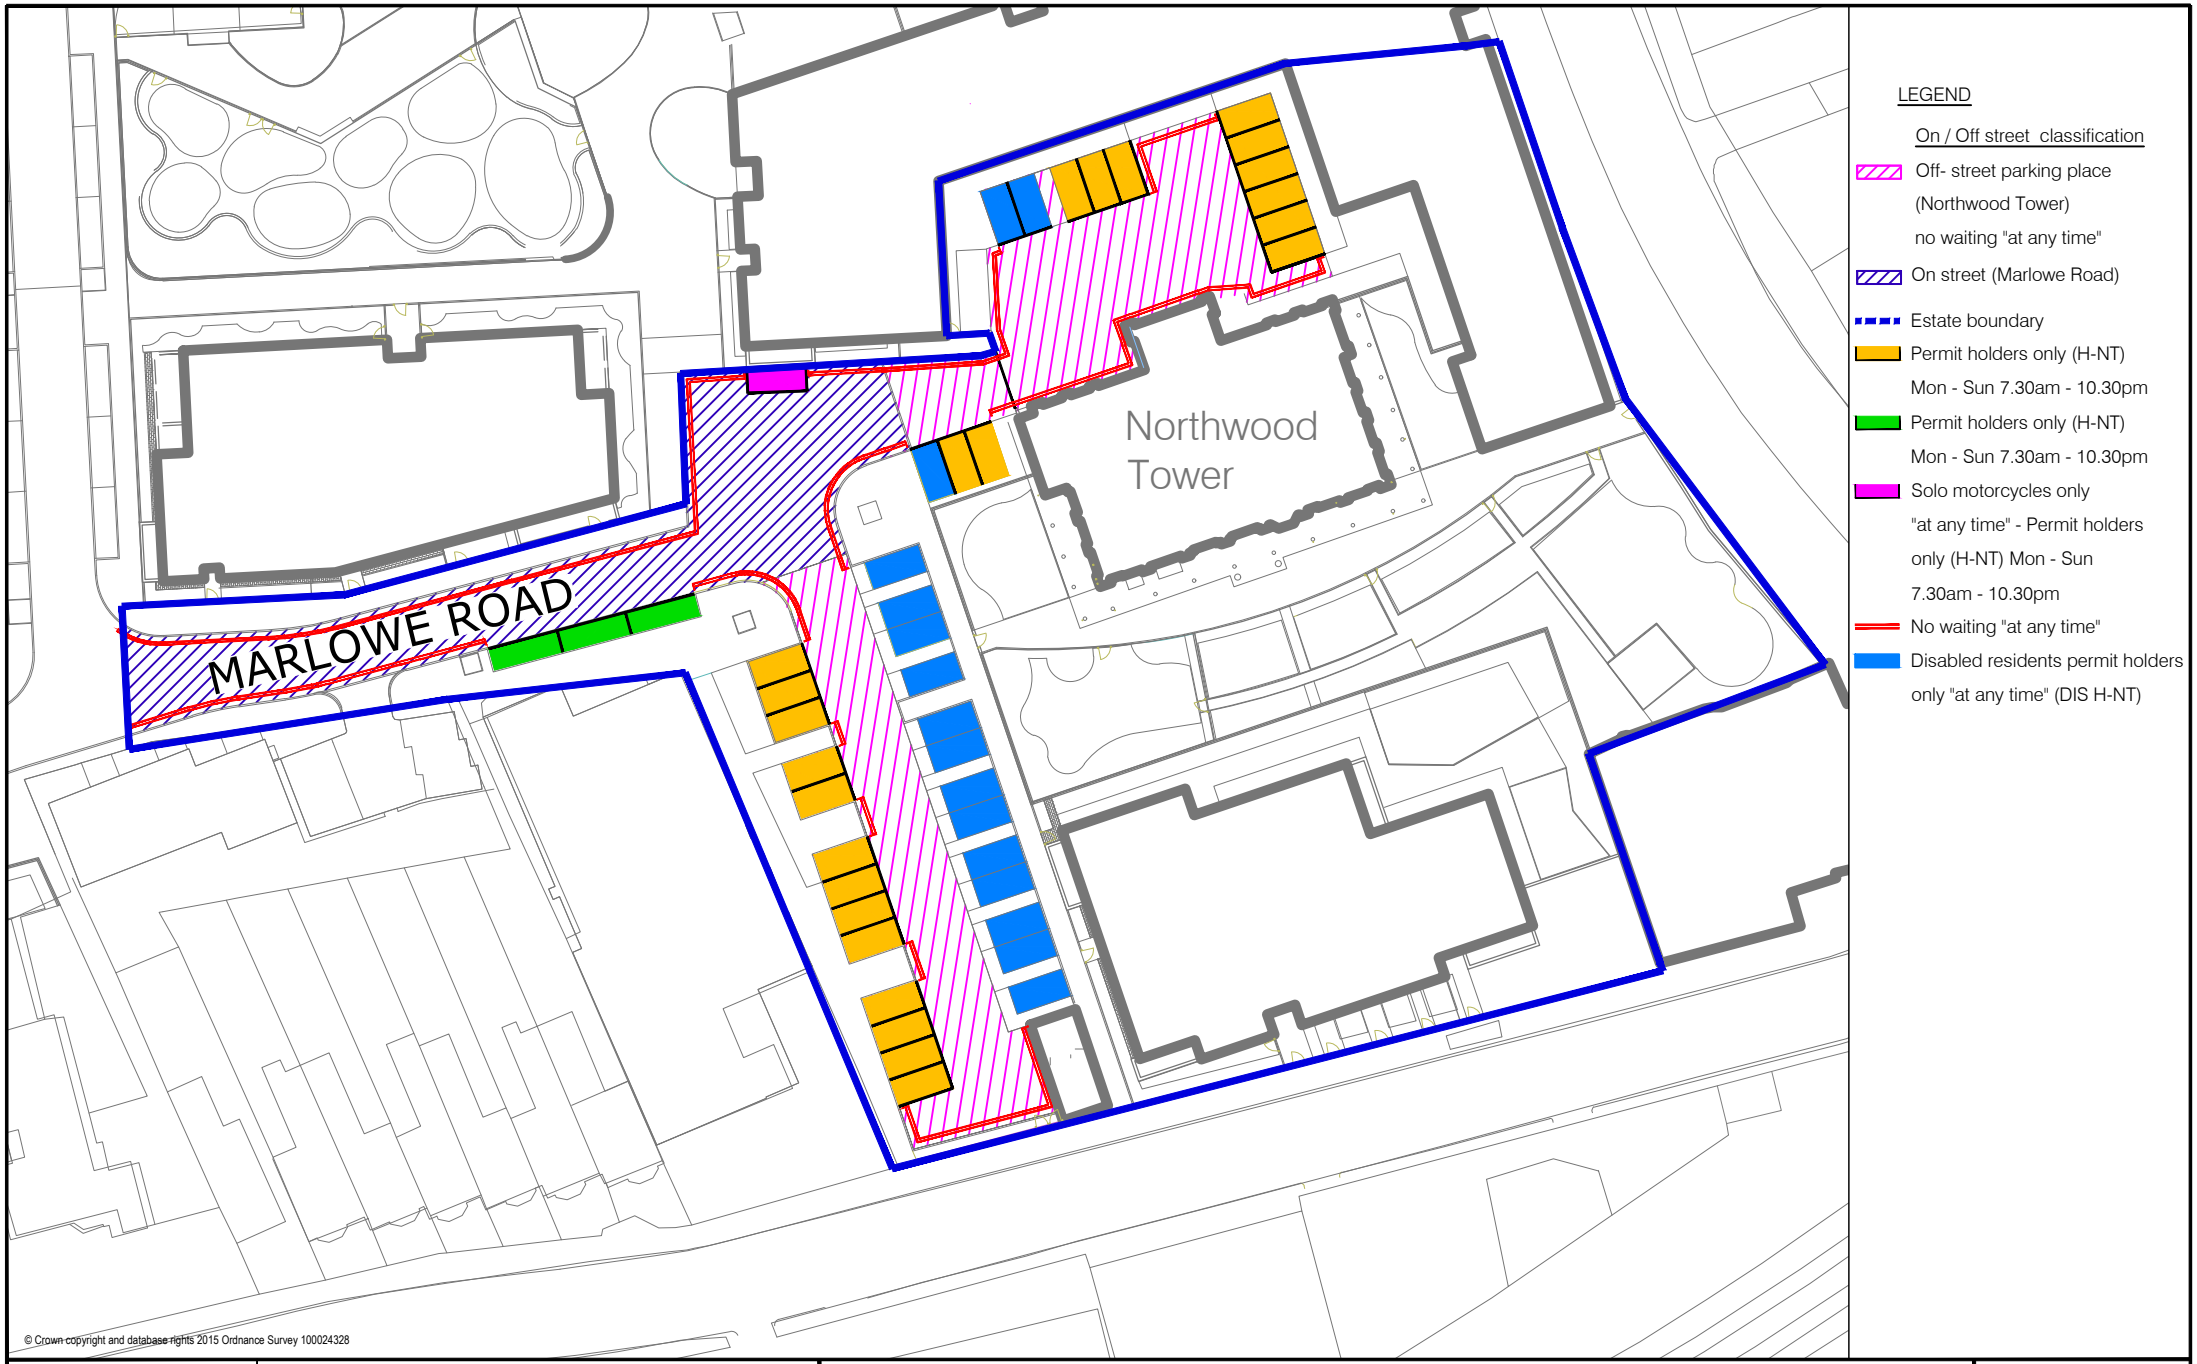

© Crown copyright and database rights 2015 Ordnance Survey 100024328

Drawn By NW Drawing No. 01 Date 04/03/2022 Scale NTS	Title Northwood Tower E17 Housing Estate	Notes Northwood Tower (H-NT) Permit Parking Zone no waiting "at any time" except in signed bays

Waltham Forest